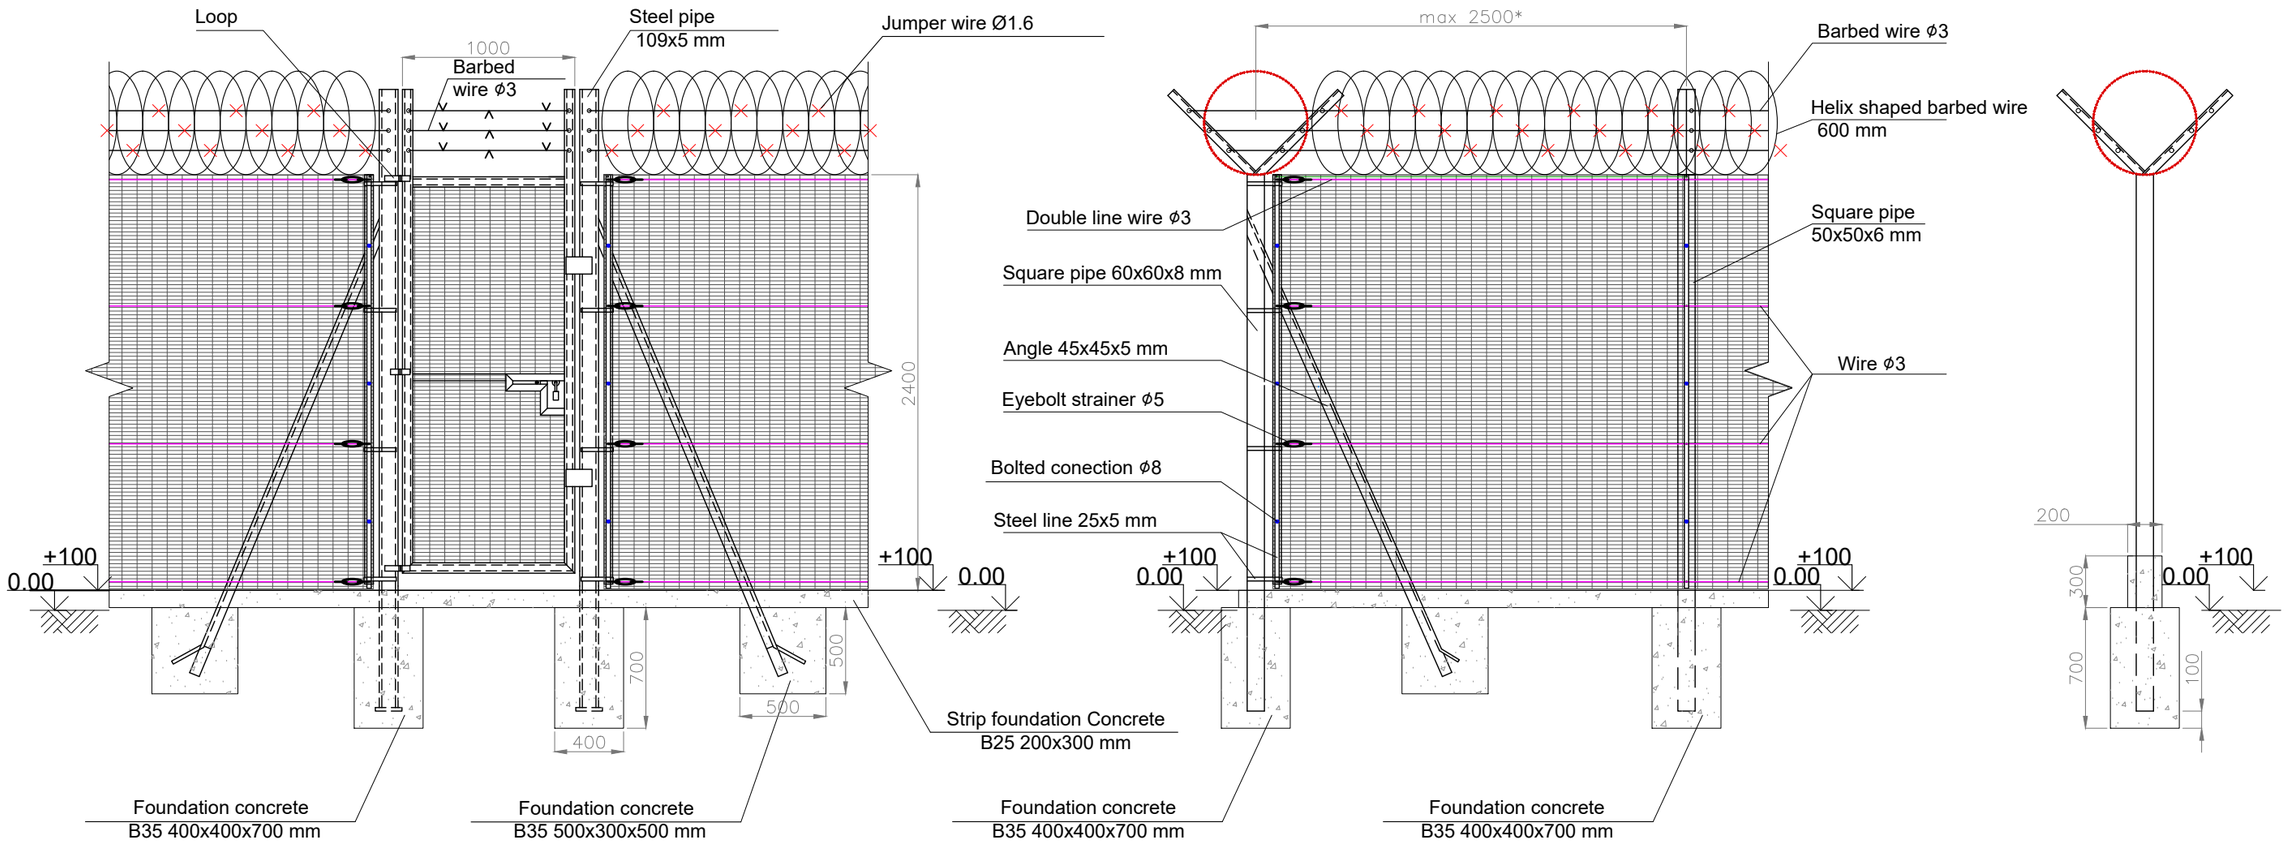

Fixing mesh on the post

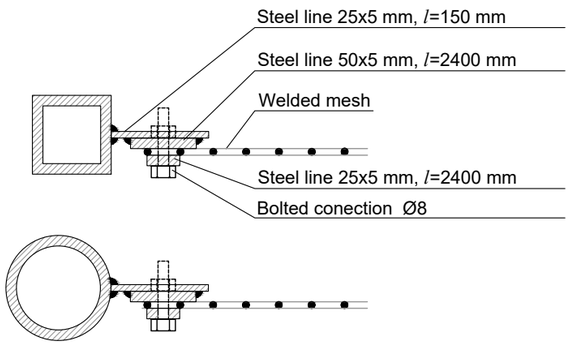

Lock

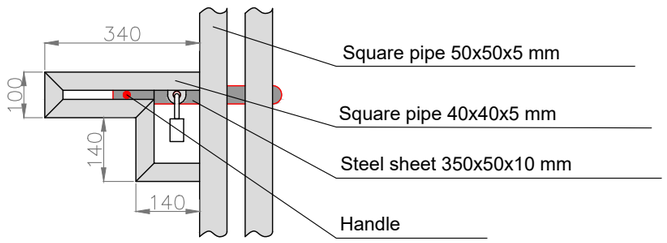

Loop

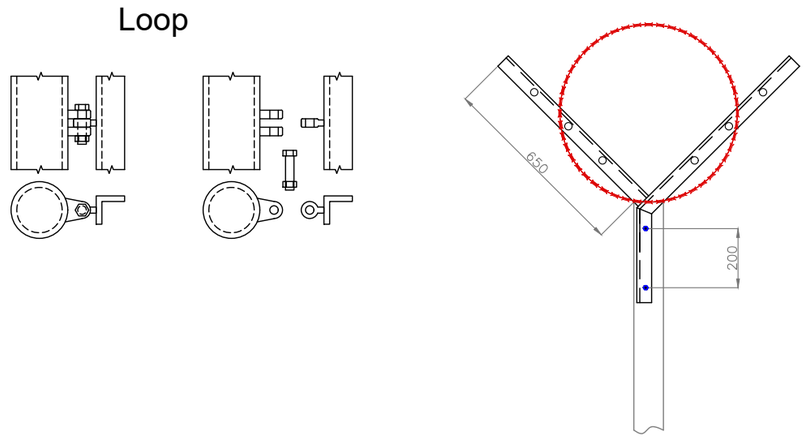

* Sizes will be corrected during construction period

Approved by	A. Dekanosidze	
Checked by	T. Javakhishvili	
Completed by	T. Mrevlishvili	
Drawed by	A. Farii	
REV.	C01	
თარიღი/ DATE	30/05/16	

საქართველოს ნავთობისა და გაზის კორპორაცია
Georgian Oil & Gas Corporation

SCALE:

East - West Gas Main Pipeline
Kobuleti Branch

Scheme of fencing and foundation location.
Typical drawing.

DCC NUMBER: KOBU60-GW05-PL-CPR-00023	SHEET No. შენიშვნა №	REV.
No:	1(1)	C01

ფორმატი / PAPER SIZE: ISO A3

\\FILESERVER\DMS\PROJECTS\WEST\KOBU60\CAD\CPR\ENG\KOBU60-GW05-PL-CPR-00023_C01.DWG Layout1 (2) Oct 10, 2018-10:17am