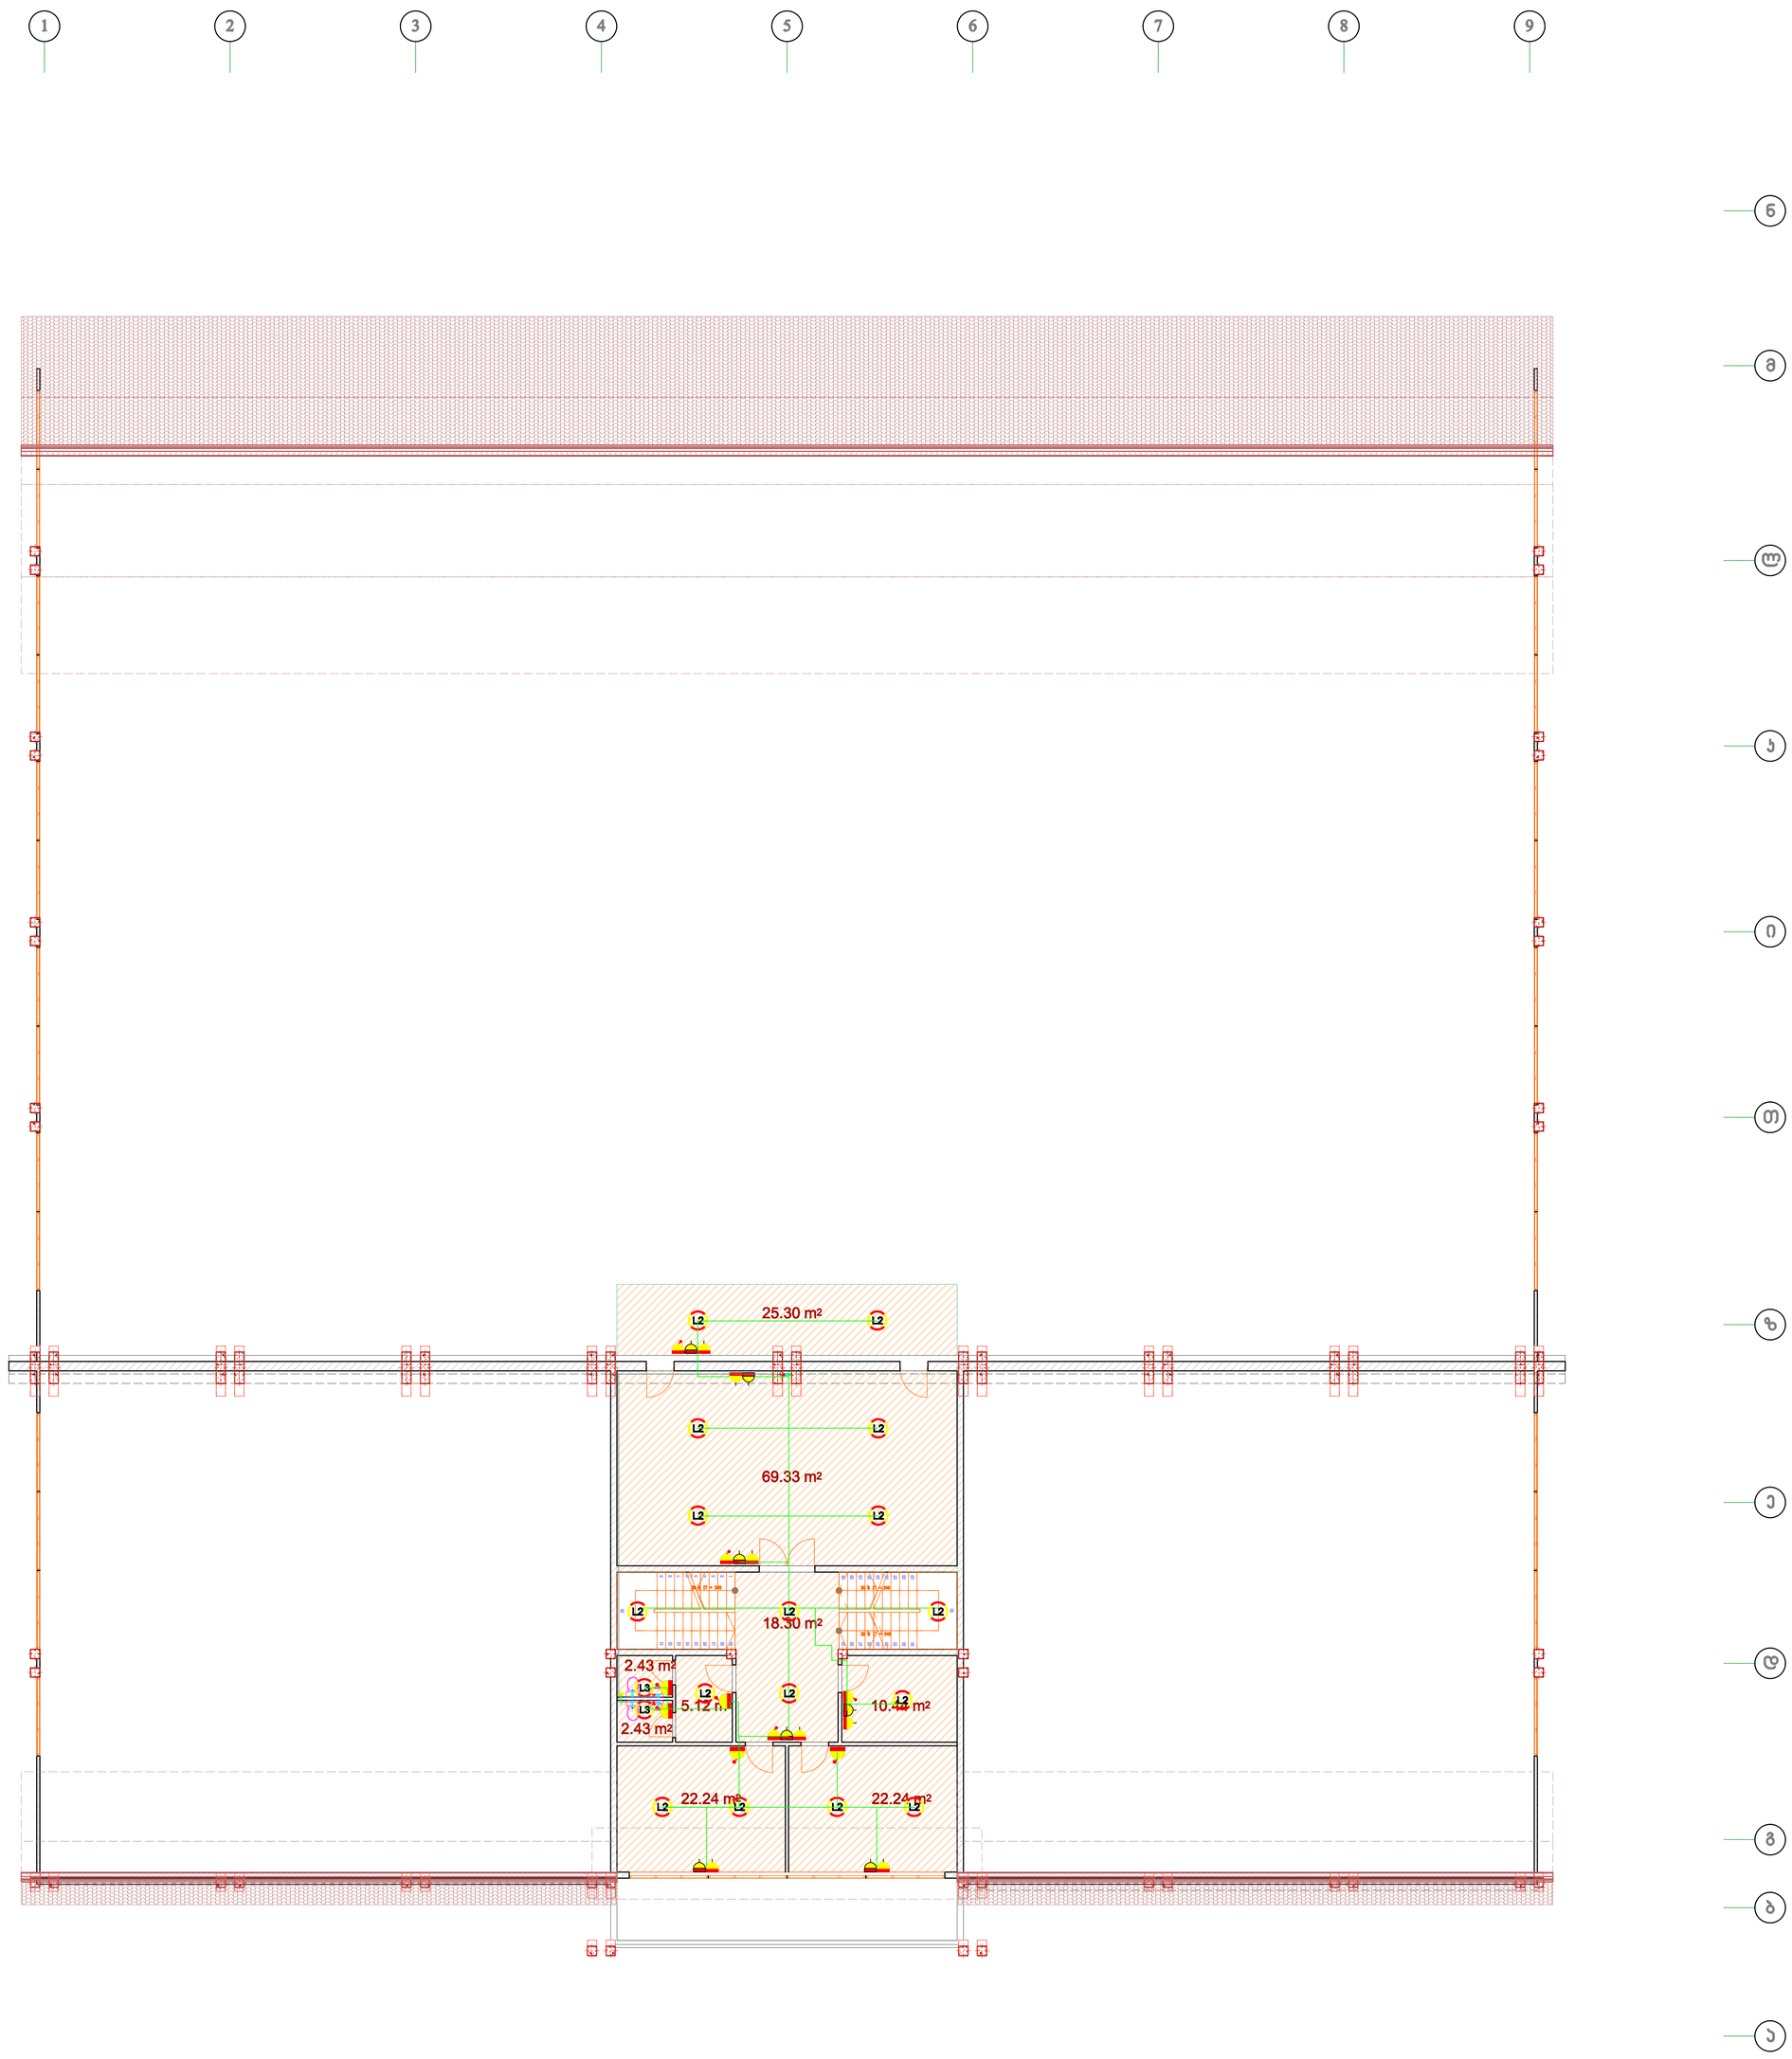

LEGEND

- L1 Projector W/Pure Daylight Lamp, P summary = 2KW,200LM/Sq. Mt
- L2 General Shade, Ceiling, Daylight Lamp, P= 22W.
- L3 General Shade, Wall mount, Daylight Lamp, P= 22W.
- L4 Special protected for WC, Ceiling, Daylight Lamp, P = 40W,
- General Purpose Switch 220V/10A
- 220V/10A Socket w/ground terminal
- 220V/10A Double/Triple Socket w/ground terminal
- 220V/10A Combined Switch/Double/Triple Socket w/ground terminal
- 3X1.5mm2 Trifold Flexible Copper Cable Wire 220V/ 3X1.5mm2
- 3X2.5mm2 Trifold Flexible Copper Cable Wire 220V 3X2.5mm2
- UTP UTP Socket+Patch cord
- UTP 5Grade Cable.

შიდა ქსელების პროექტი

მასშტაბი 1 : 100

ობიექტის მისამართი

ქ. ქობულეთი
რუსთაველის ჩიხი № 3
სპორტული პომპალექსი
არქიტექტორული ნაწილი

დამკვეთი: ქ. ქობულეთის მუნიციპალიტეტი

პროექტირება
შ.პ.ს. „სენსონი"
საიდენტიფიკაციო კოდი 206138609

ქ. თბილისი, ირაკლი აბაშიძის ქ. № 60
ტ – 2 14 11 66

დირექტორი		ბ. ფარფაჩეიანი
არქიტექტორი		ე. ფარფაჩარიძე

PROECTION SENSON

ფაზა	სტადია
№ 16	პროექტი

თარიღი	ფურცლის №	ფურცლების რაოდენობა
2012	10	16