Type 3. PK 10+00 - PK 13+34

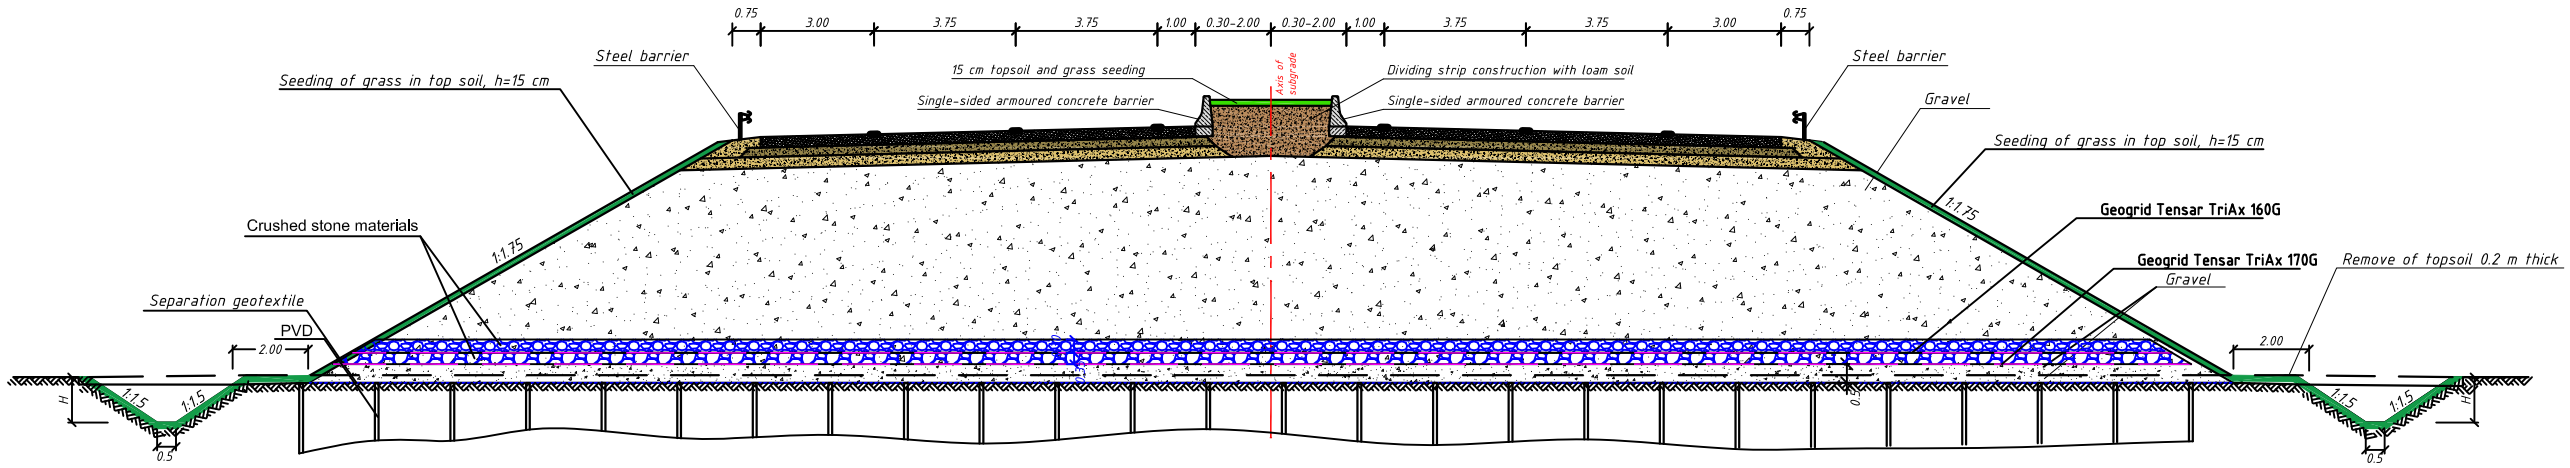

Type 4. PK 18+35 - PK 23+20
PK 51+00 - PK 53+24
PK 54+90 - PK 58+00
PK 89+00 - PK 90+61

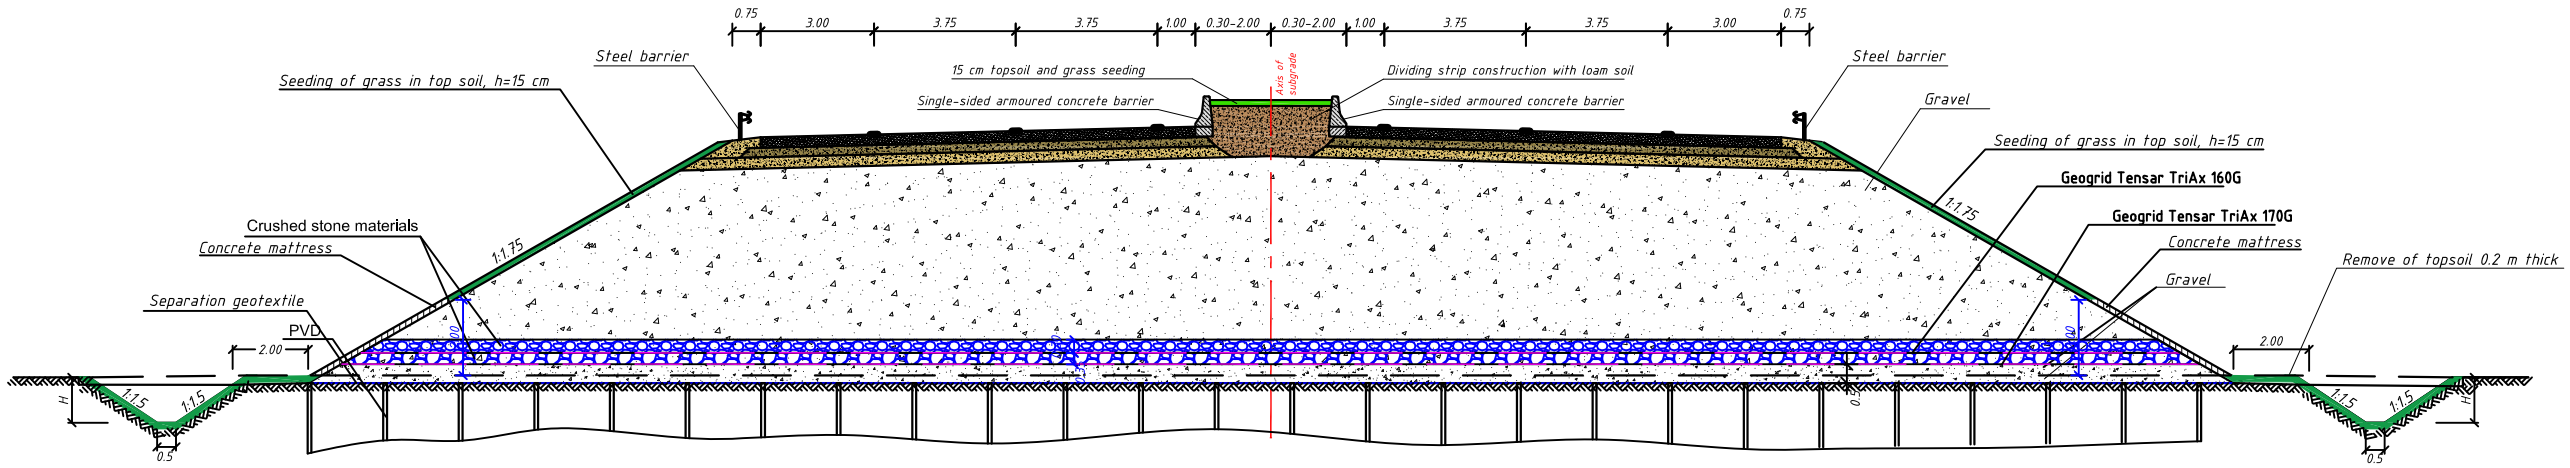

E-60-00-WD-01-H.1-HP.01-P1				Construction of the road Samtredia - Grigoleti km 0 +000 - km 11 +500			
	Engineer	R.Harlander					
	Proj.Manag.	O.Valuikin	03.16	Highway. TypicalCross-section	Stage	Sheet	Sheets
ALTCOM Road Building	Checked by	H.Gorobinskaya	03.16		WD		
	Exec. by	M. Lunyakin	03.16	Type 3, Type 4	"Road Building "Altcom" LLC		

Type 5. PK 23+81 - PK 25+44
PK 98+59 - PK 102+09

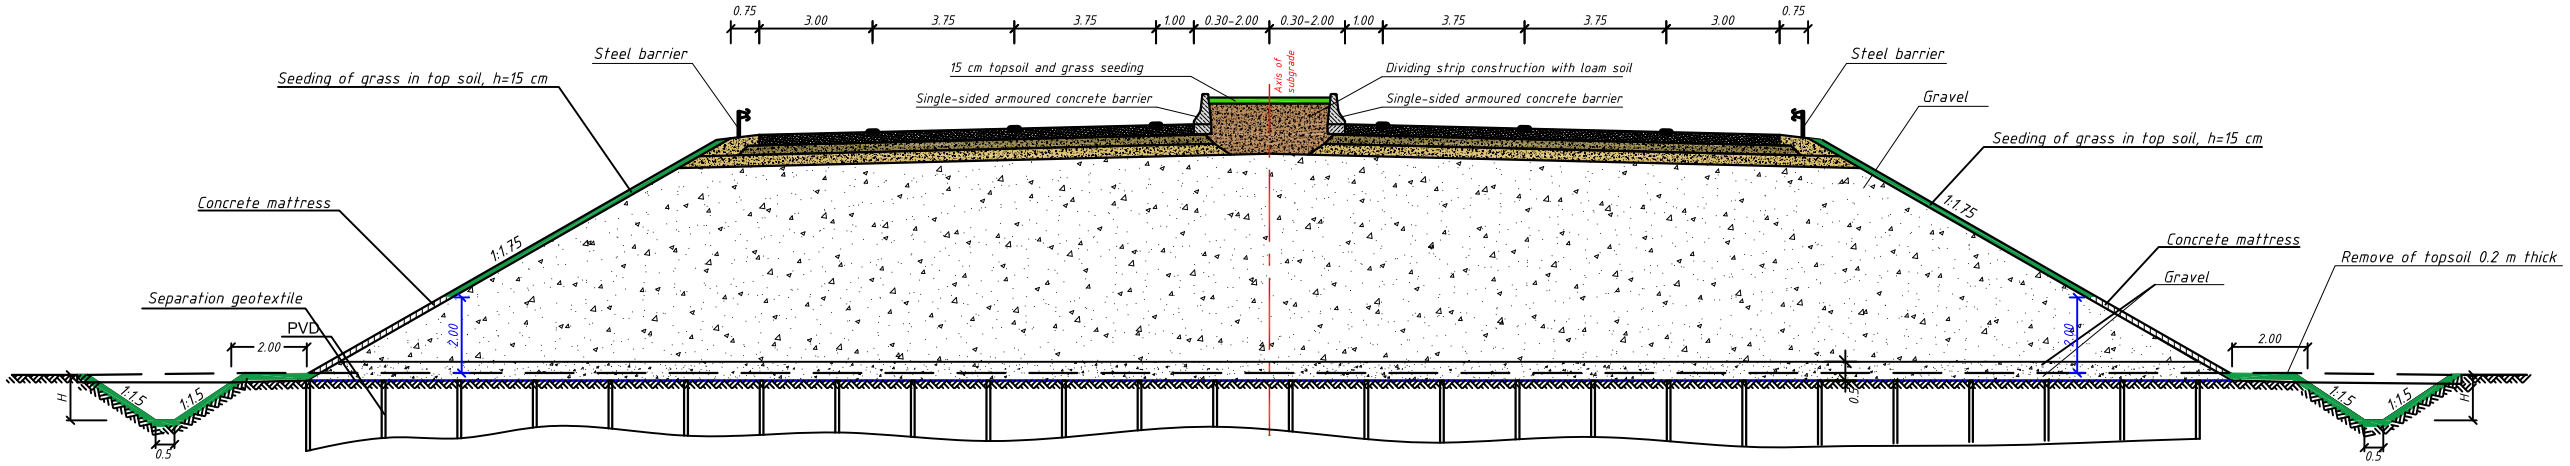

Type 6. PK 58+00 - PK 59+40

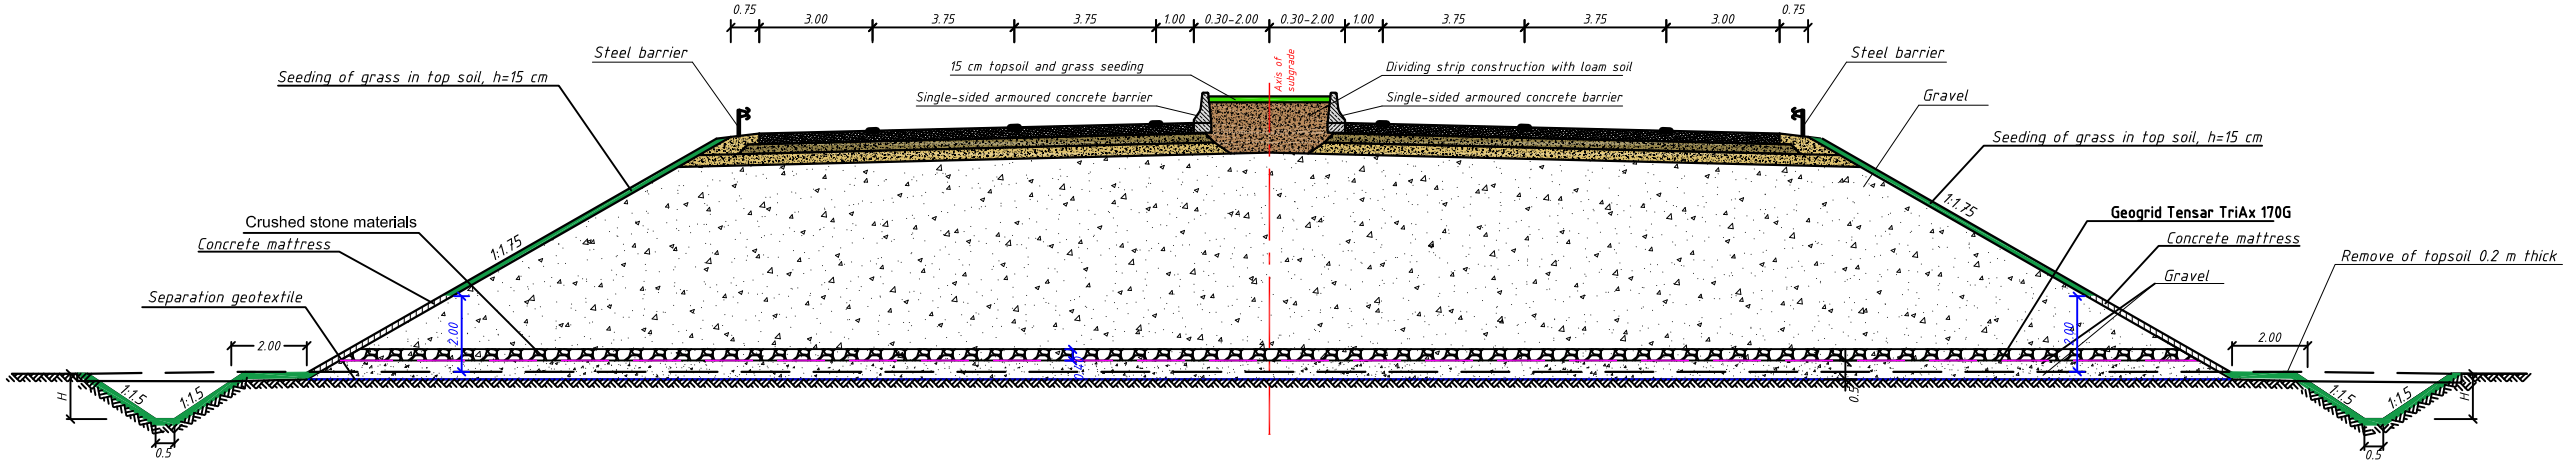

E-60-00-WD-01-H.1-HP.01-P1					Construction of the road Samtredia - Grigoleti km 0 +000 - km 11 +500		
	Engineer	R.Harlander					
	Proj.Manag.	O.Valuikin	03.16		Highway. TypicalCross-section	Stage	Sheet / Sheets
ALTCOM Road Building	Checked by	H.Gorobinskaya	03.16			WD	
	Exec. by	M. Lunyakin	03.16		Type 5, Type 6	"Road Building "Altcom" LLC	

Type 7. PK 59+40 - PK 63+60

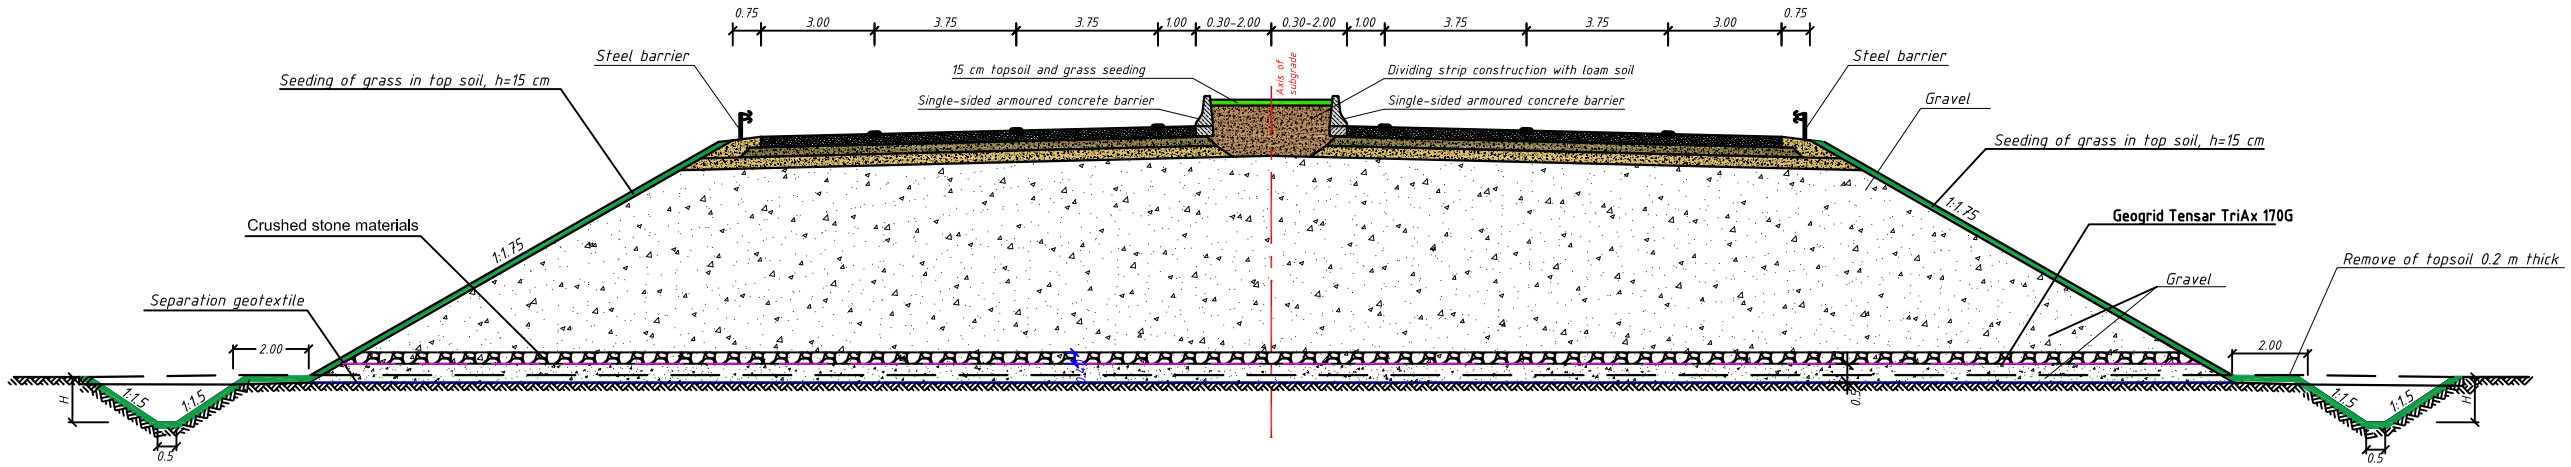

Type 8. PK 63+60 - PK 66+60
PK 71+00 - PK 73+80

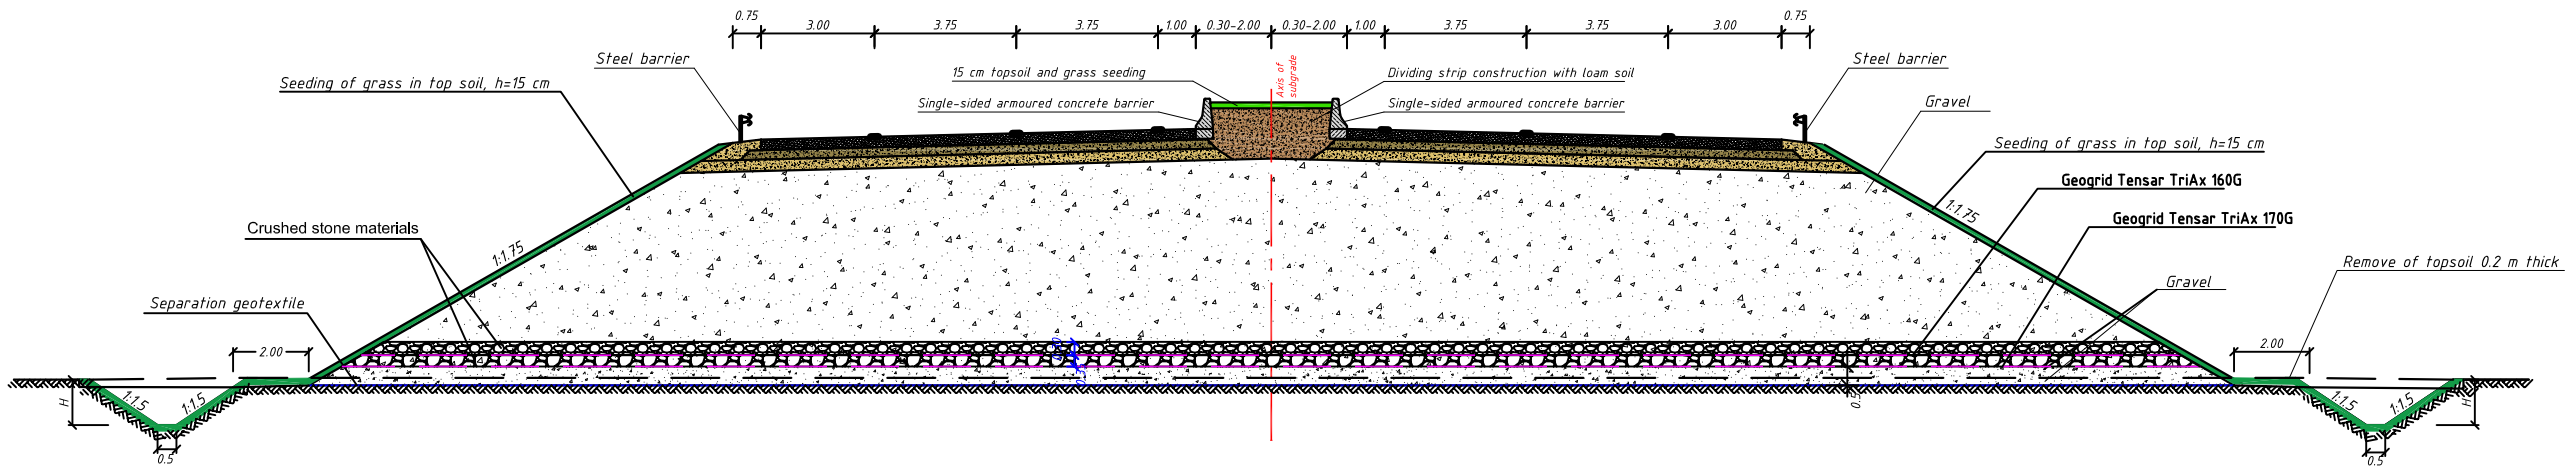

E-60-00-WD-01-H.1-HP.01-P1					Construction of the road Samtredia - Grigoleti km 0 +000 - km 11 +500		
	Engineer	R.Harlander					
	Proj.Manag.	O.Valuikin	03.16		Highway. TypicalCross-section	Stage	Sheet / Sheets
ALTCOM Road Building	Checked by	H.Gorobinskaya	03.16			WD	
	Exec. by	M. Lunyakin	03.16		Type 7, Type 8	"Road Building "Altcom" LLC	

Type 9. PK 66+60 - PK 71+00

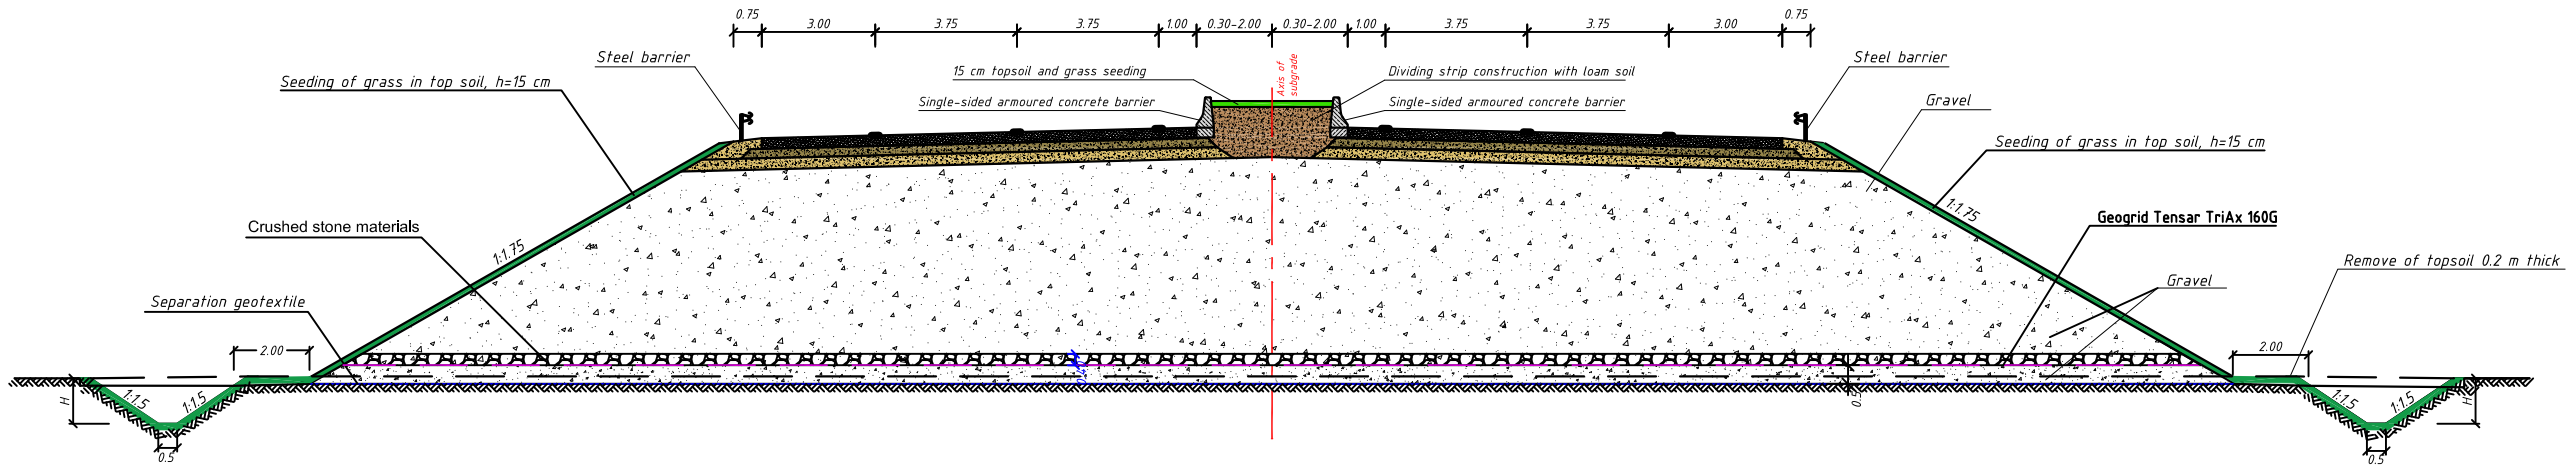

Type 10. PK 102+55 - PK 110+00

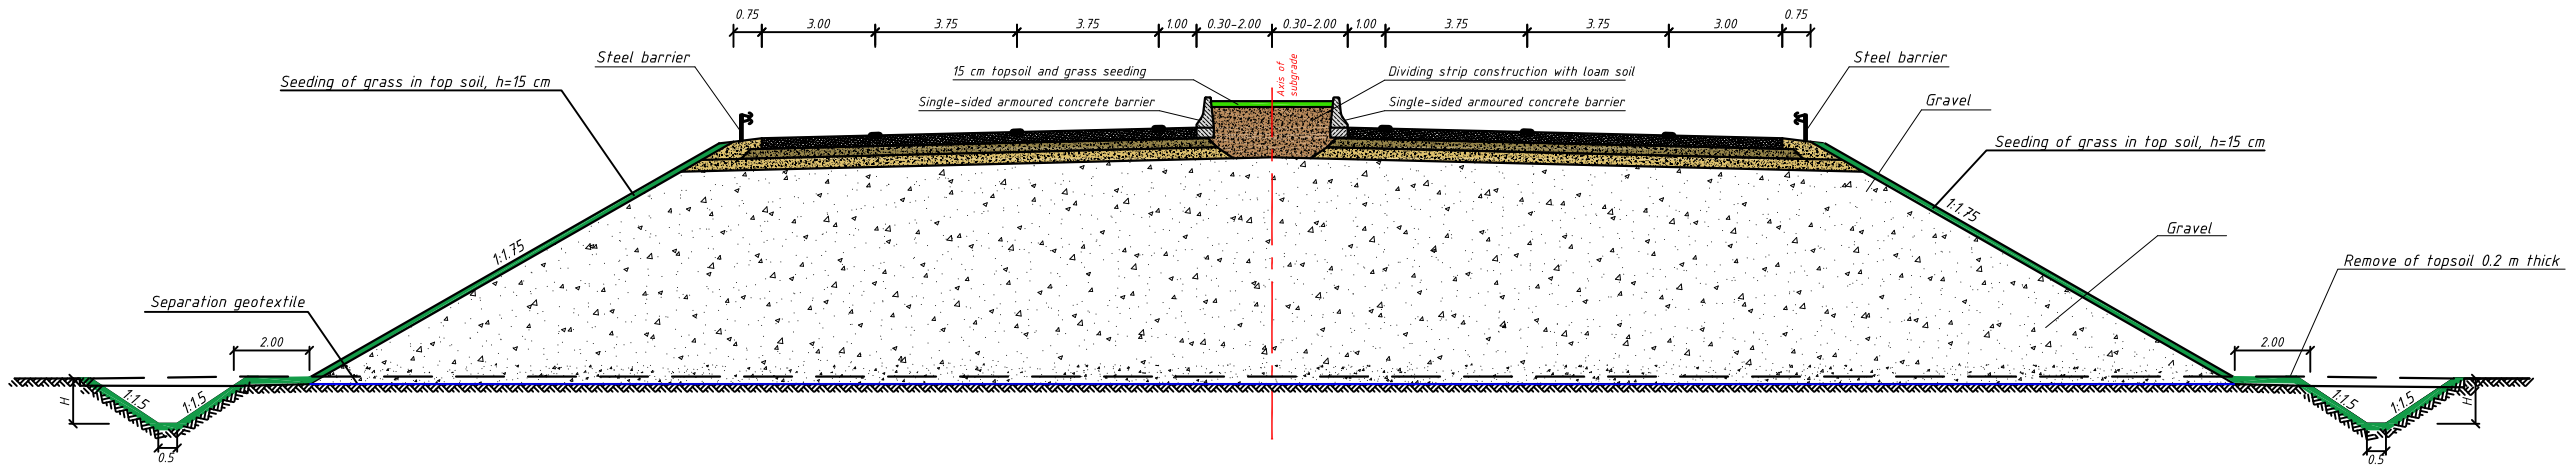

E-60-00-WD-01-H.1-HP.01-P1					Construction of the road Samtredia - Grigoleti km 0 +000 - km 11 +500		
	Engineer	R.Harlander					
ALTCOM Road Building	Proj.Manag.	O.Valuikin	03.16		Highway. TypicalCross-section	Stage	Sheet / Sheets
						WD	
	Checked by	H.Gorobinskaya	03.16				
	Exec. by	M. Lunyakin	03.16		Type 9, Type 10	"Road Building "Altcom" LLC	

Type 1. PK 0+00 – PK 1+00
PK 25+44 – PK 51+00
PK 86+00 – PK 89+00

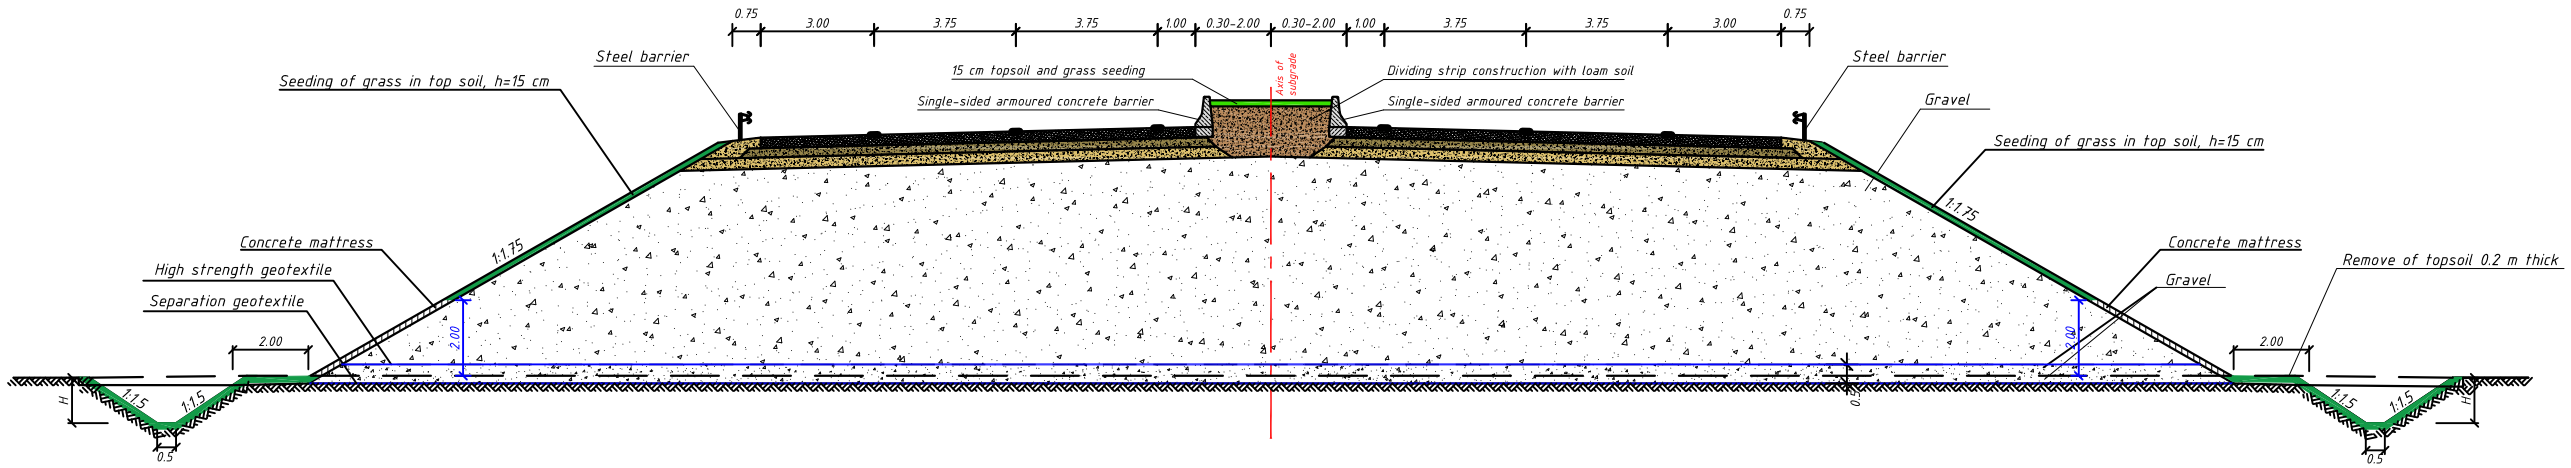

Type 2. PK 1+00 – PK 10+00
PK 73+80 – PK 86+00
PK 110+00 – PK 115+00

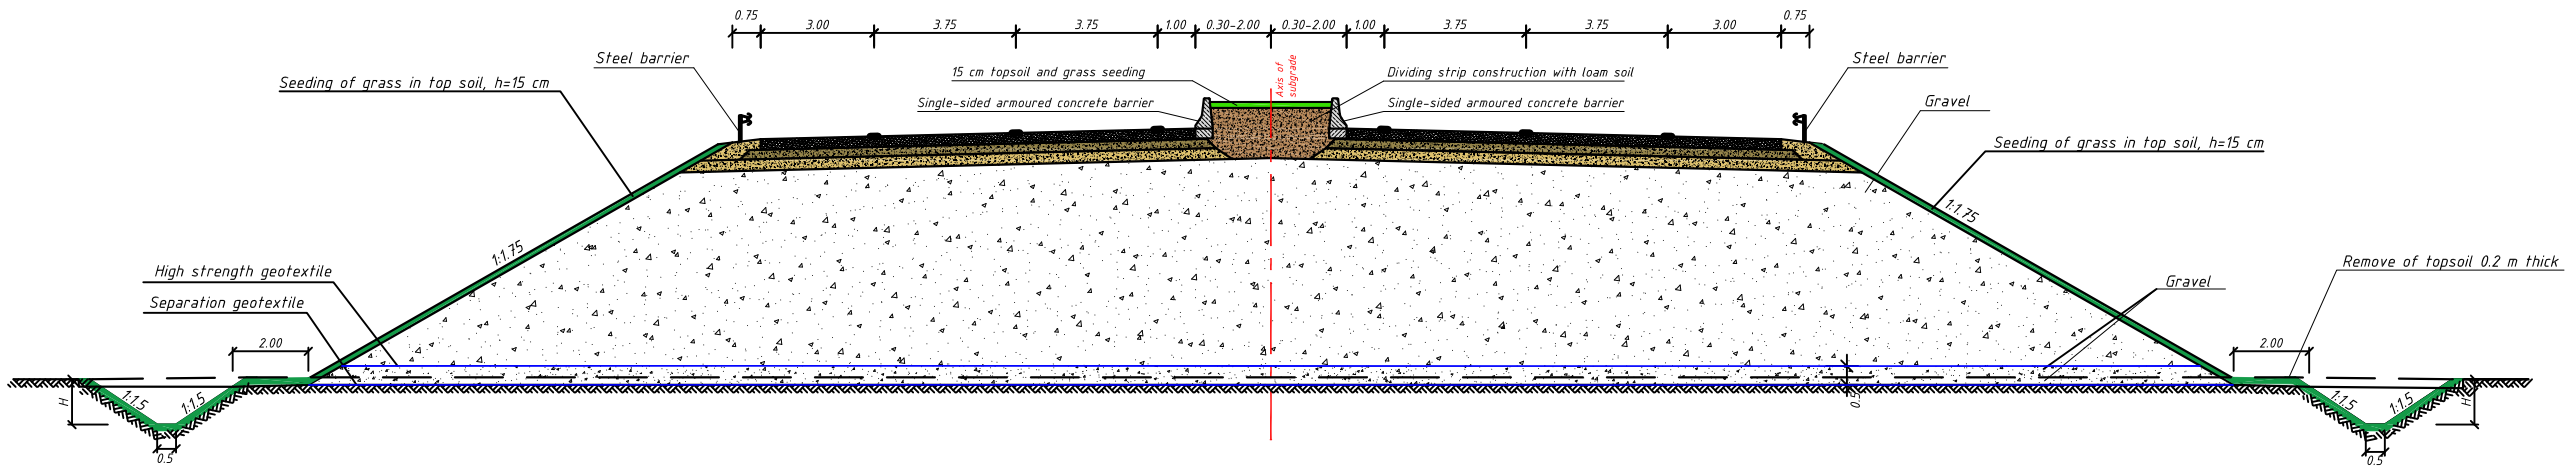

E-60-00-WD-01-H.1-HP.01-P1				Construction of the road Samtredia – Grigoleti km 0 +000 – km 11 +500			
	Engineer	R.Harlander					
ALTCOM Road Building	Proj.Manag.	O.Valuikin	03.16	Highway. TypicalCross-section	Stage	Sheet	Sheets
	Checked by	H.Gorobinskaya	03.16		WD		
	Exec. by	M. Lunyakin	03.16	Type 1, Type 2	"Road Building "Altcom" LLC		