G-OUTLINE DRAWING

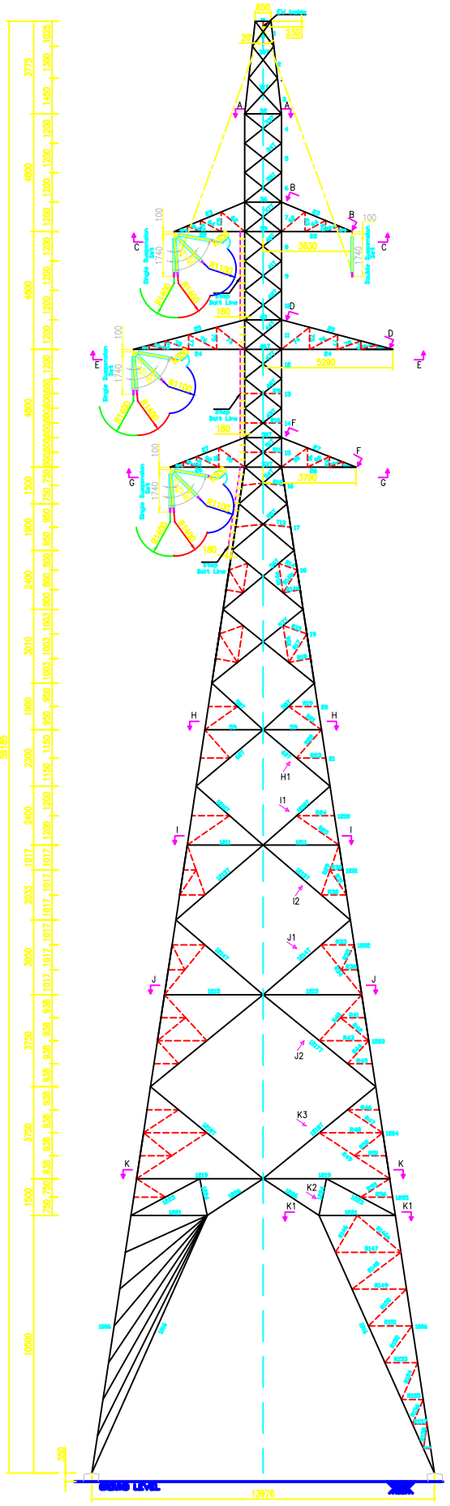

+12 BE +6 LE
TRANSVERSE FACE

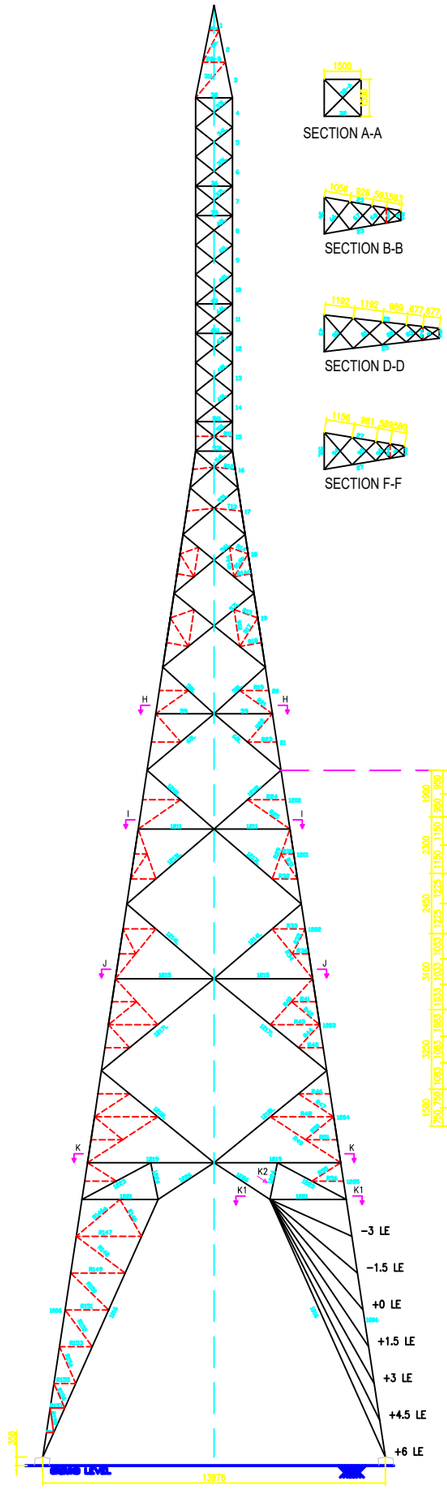

+12 BE +6 LE
LONGITUDINAL FACE

SECTION A-A

SECTION B-B

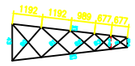

SECTION D-D

SECTION F-F

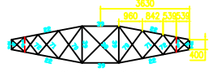

SECTION C-C

SECTION E-E

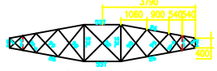

SECTION G-G

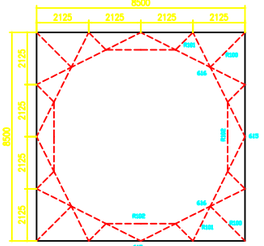

SECTION P-P

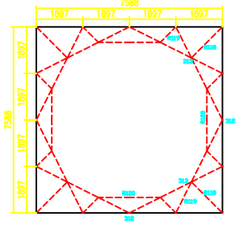

SECTION S-S

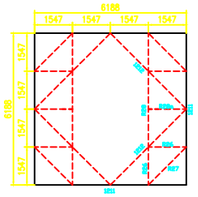

SECTION I-I

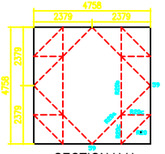

SECTION H-H

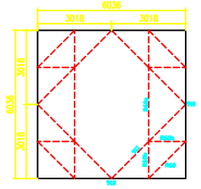

SECTION L-L

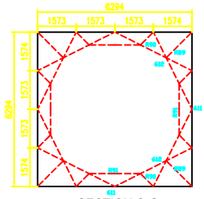

SECTION O-O

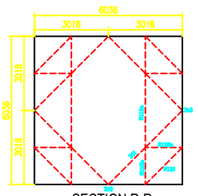

SECTION R-R

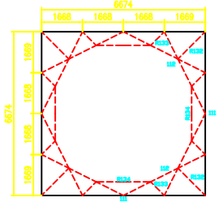

SECTION T-T

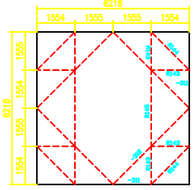

SECTION U-U

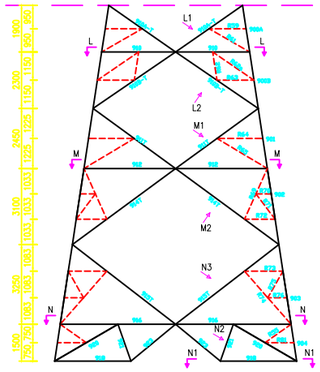

+9 BE

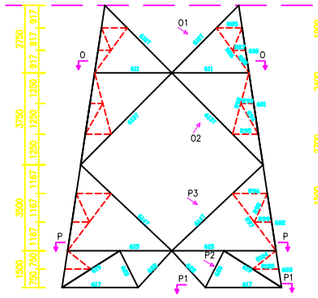

+6 BE

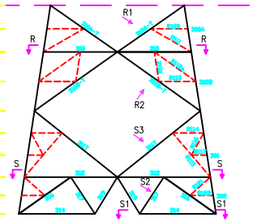

+3 BE

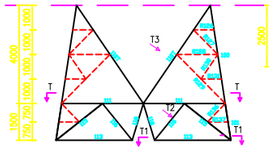

+0 BE

-3 BE

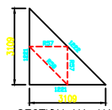

SECTION K1-K1

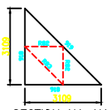

SECTION N1-N1

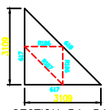

SECTION P1-P1

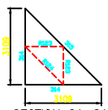

SECTION S1-S1

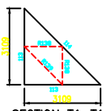

SECTION T1-T1

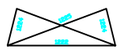

SECTION K2-K2

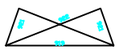

SECTION N2-N2

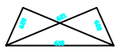

SECTION P2-P2

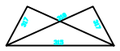

SECTION S2-S2

SECTION T2-T2

REV	DESCRIPTION :	DATE	BY
03	As per comments	31.08.22	I.Boyraz
02	As per comments	28.07.22	I.Boyraz
01	As per comments	24.06.22	I.Boyraz
00	First Submission	08.04.22	I.Boyraz

PROJECT NAME :
Open Programme Extension of the Transmission Network II
BMZ No. 2015 68 286
Contract Identification No. KfW/DSI/OHL-TD-Lot 2

EMPLOYER :
JSC Georgian State Electrosystem (GSE)
Baratashvili Street, Tbilisi, Georgia, 0105
info@gse.com.ge

ENGINEER :
Fichtner GmbH & Co. KG
Sarweystrasse 370191 Stuttgart / Germany
info@fichtner.de

CONTRACTOR :
Mitas Energy and Metal Constuction Inc.
Eski Güvercinlik Yolu No: 113 - Gazi Ankara / Turkey
info@mitastower.com
MİTAŞ ENERGY

APPROVAL AREA :		STATUS :	STAMP :
REVIEWED BY :		AP ☐ AC ☐ NA ☐	
DATE OF REVIEW :			
APPROVED BY :	S.SAHIN	TITLE :	
CHECKED BY :	S. SAHIN	DETAILED OUTLINE DRAWING OF TOWER TYPE 12B-NS	
DESIGNED BY :	I.BOYRAZ		
DRAWN BY :	I.BOYRAZ		
DATE OF ISSUE :	08.04.2022		

SCALE:	DOC NO.:	REV.:	PAGE:
A3	7145A07-EG-TWR-DWG-0427_03	03	2 of 3