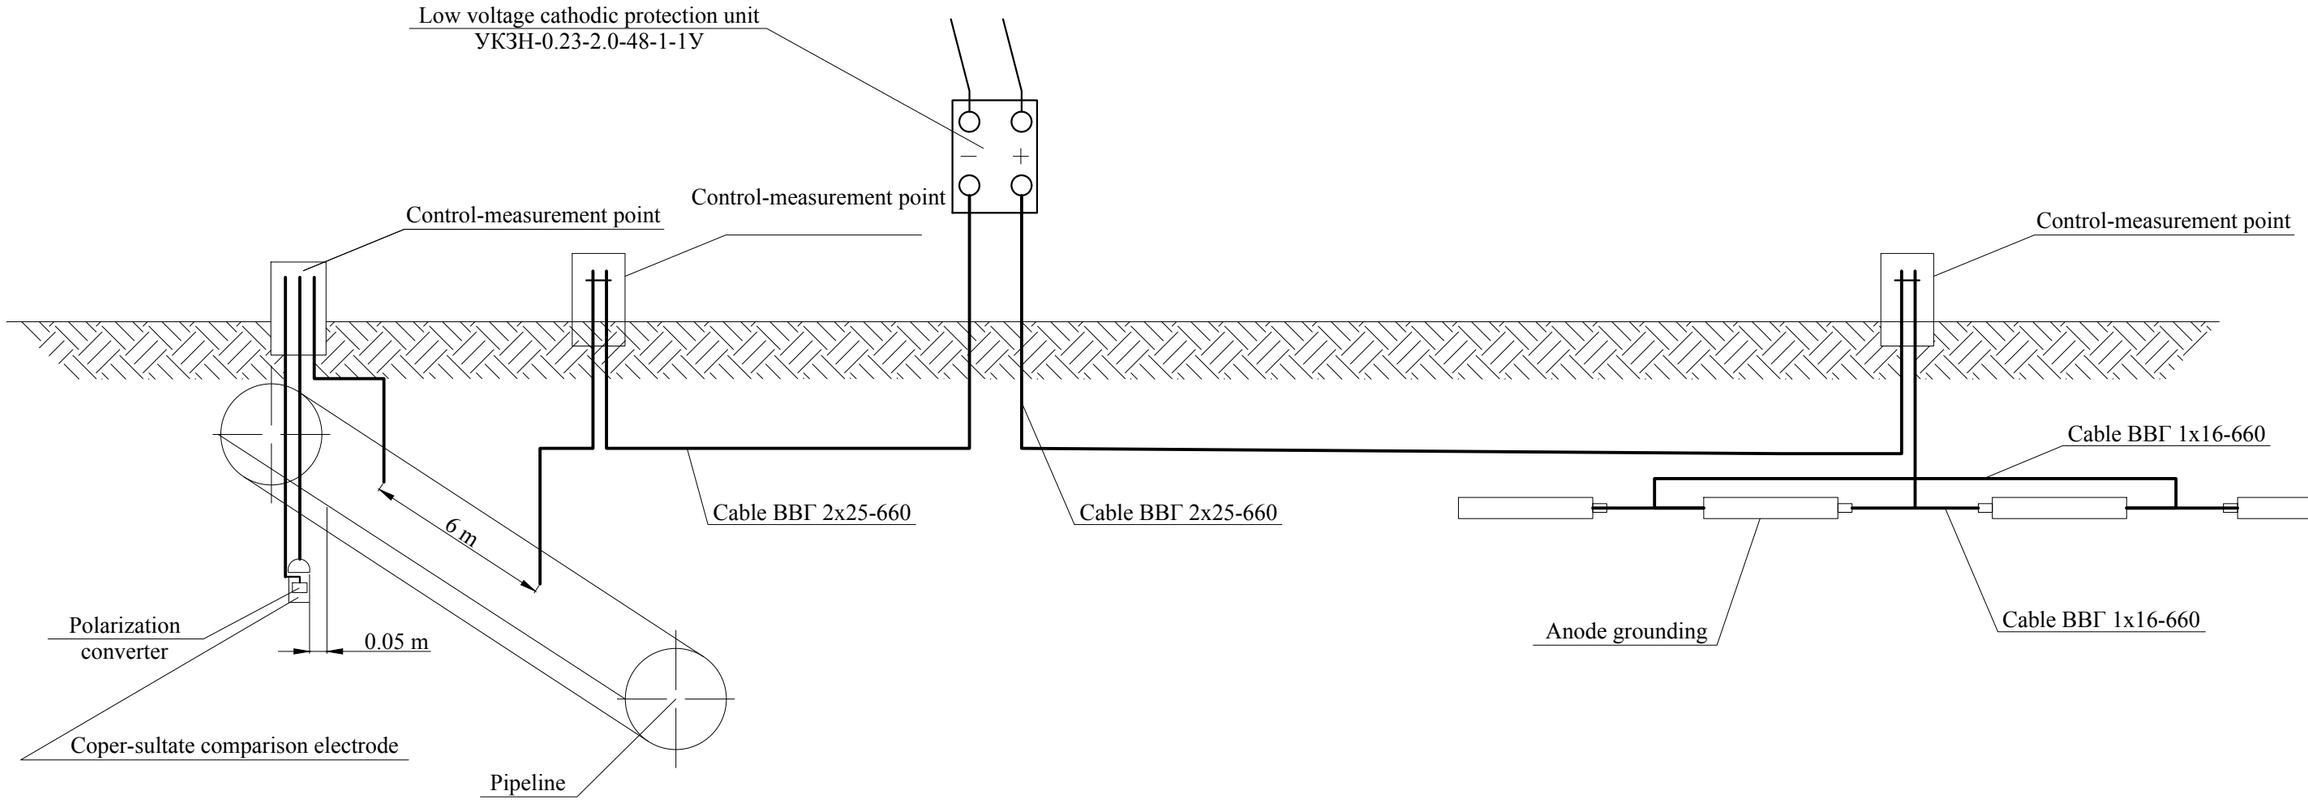

Note: The contractor shall ensure purchase and installation of all materials and equipment envisaged by the project and which will not be handovered to contractor by GOGC

Approved by	T. Javakhishvili				
Head of Eng.Unit	K. Teliashvili				
Designed by	L. Mamulashvili				
Drawn by	S. Kirakosovi				
REV.	C01	C02			
თარიღი/DATE	19/12/18	21/01/19			

საქართველოს ნავთობისა და გაზის კორპორაცია
Georgian Oil & Gas Corporation

SCALE:

Adigeni - Goderdzi Gas Main Pipeline Construction Project

Electrochemical protection.
Principal scheme of cathodic protection device connection

DCC NUMBER:

SHEET No. ფურცლის №

REV.

No: ADGO33-GS3-PL-CPR-00006

C02

\\FILESERVER\DMS\PROJECTS\SOUTH\ADGO33\CAD\CPR\ENG\ADGO33-GS3-PL-CPR-00006_C02.DWG Layout2 ოქტ 13, 2019 - 5:58pm

ზომასრ / PAPER SIZE: ISO A3