დამკვეთი: LLC "Excellent Team"
ობიექტი: *რაგბის 3 (სამი) მოედანი - ქ.თბილისი*

პროექტის ავტორი: *შ.პ.ს. „ჯი თი ჯი"*
პროექტის დიზაინერი: *კახაბერ ბუცხრიკიძე*
პროექტზე პასუხისმგებელი: *გიორგი ჩილაჩავა, მიხეილ ხუბულური*

სტანდარტი: *EN12193*

გამოყენებული პროჟექტორები: *MVF403/2000W* *116 ცალი*
რაოდენობა:

==========

მისამართი: ქ.თბილისი, 0119 სამტრედიის ქ.№51.

ტელ/ელ.ფოსტა: (+995)599 577-808, mikheilgtg@gmail.com (დირექტორი: მ.ხუბულური)

ტელ/ელ.ფოსტა: (+995)577 507-514, giorgigtg@gmail.com (ფინ.დირექტორი: გ.ჩილაჩავა)

ტელ/ელ.ფოსტა: (+995)599 675-258, kakhalightmaster@mail.ru (საპროექტო სამსახურის უფ: კ.ბუცხრიკიძე)

1. Project Description

1.1 3-D Project Overview

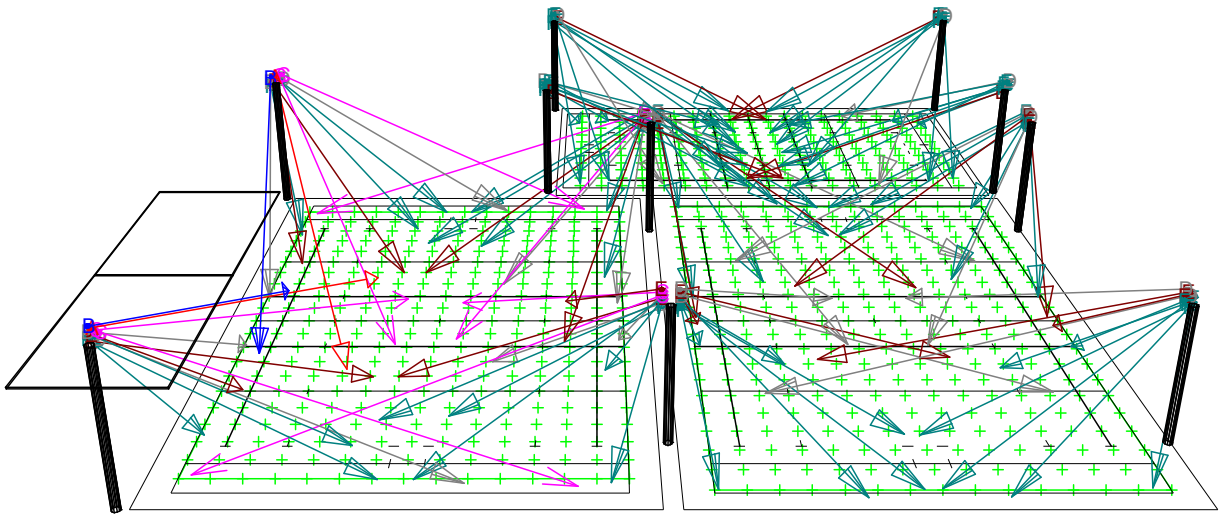

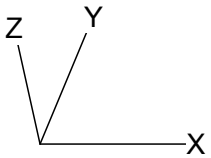

A	MVF403 A2	B	MVF403 A3
C	MVF403 A4	D	MVF403 A5
E	MVF403 A6	F	MVF403 A7

1.2 Top Project Overview

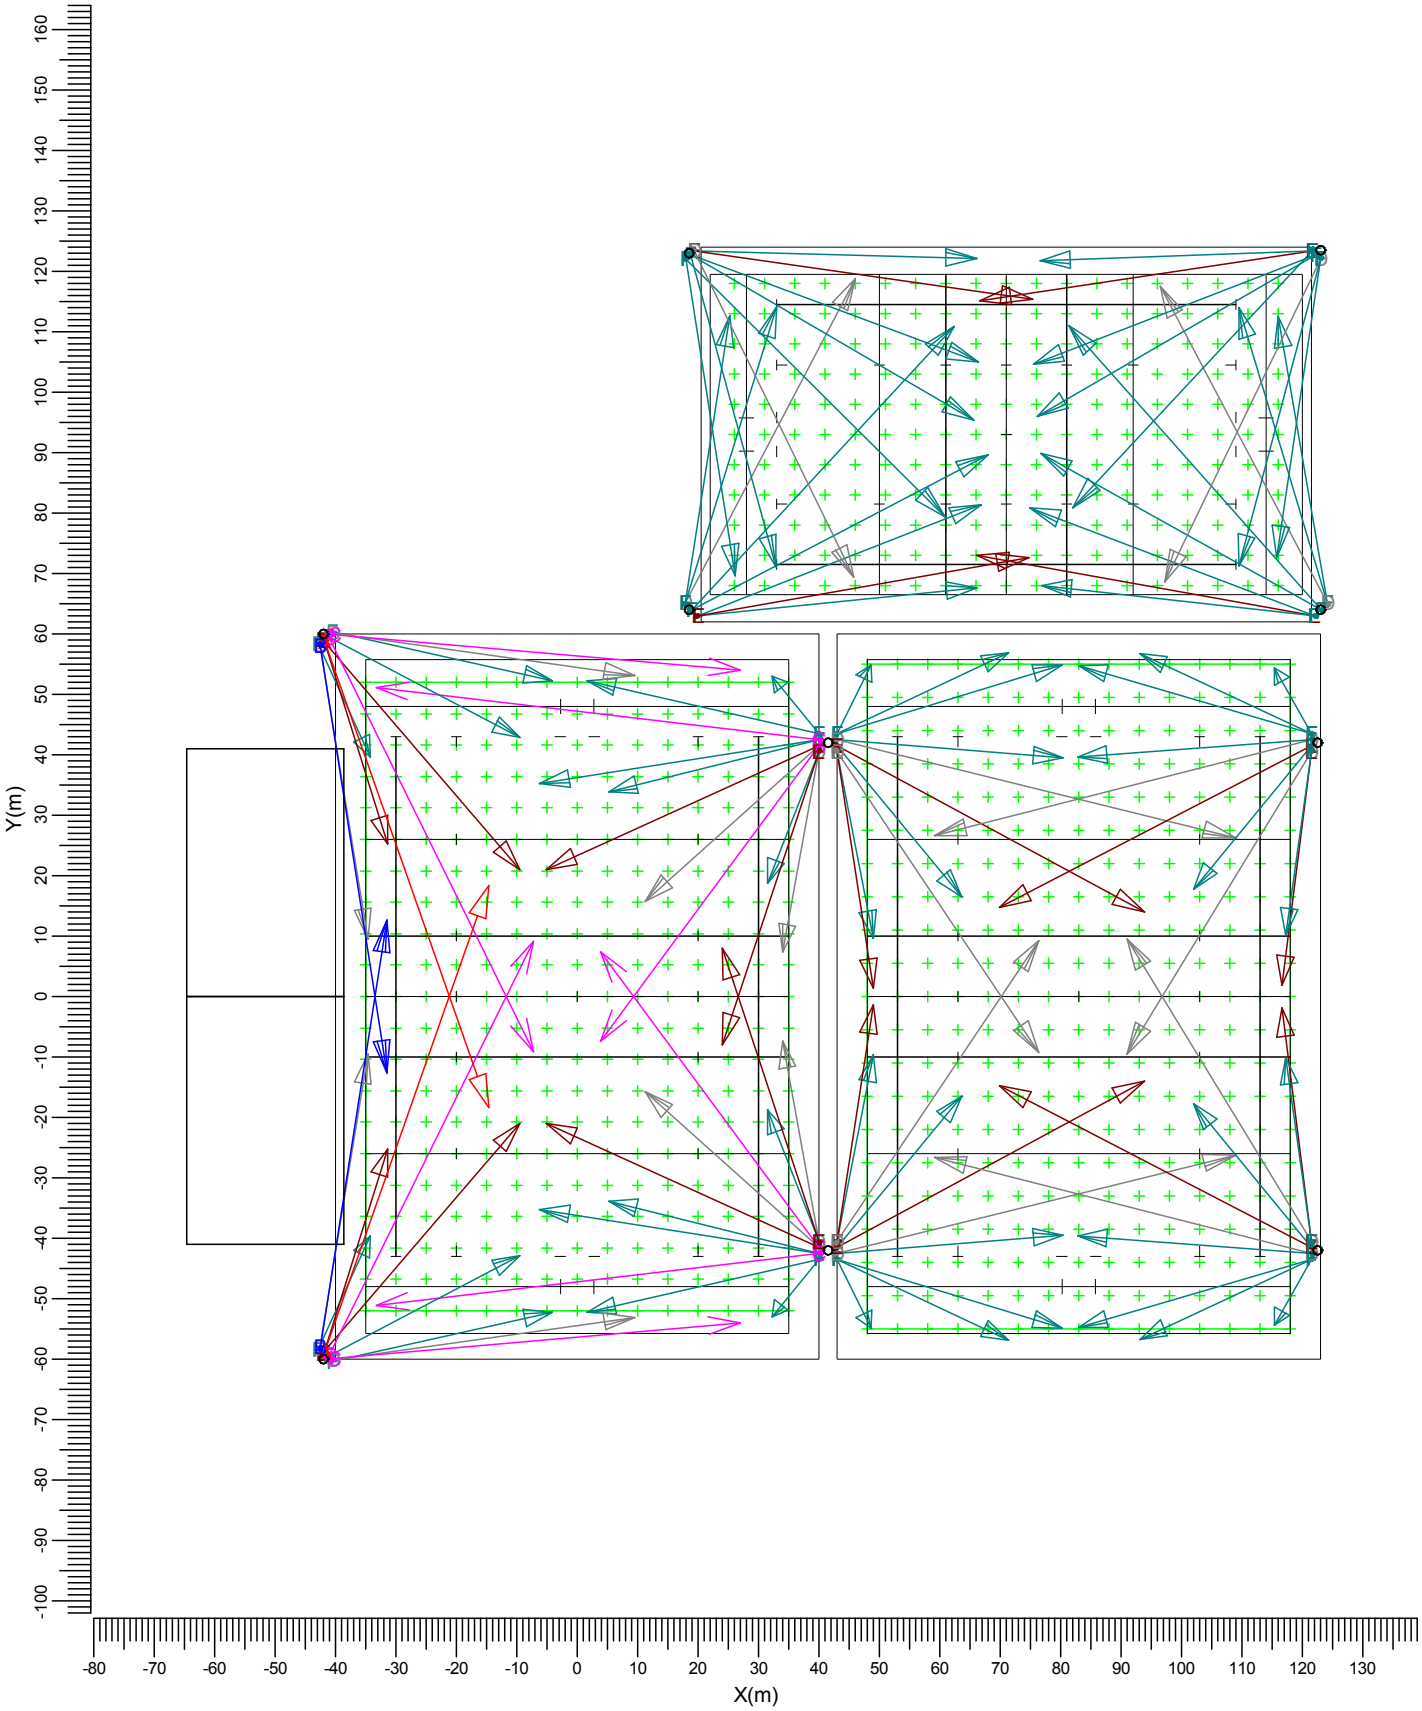

Scale
1:1250

2. Luminaire Details

2.1 Project Luminaires

MVF403
MVF403 1xMHN-SAH2000W/400V/956 A2

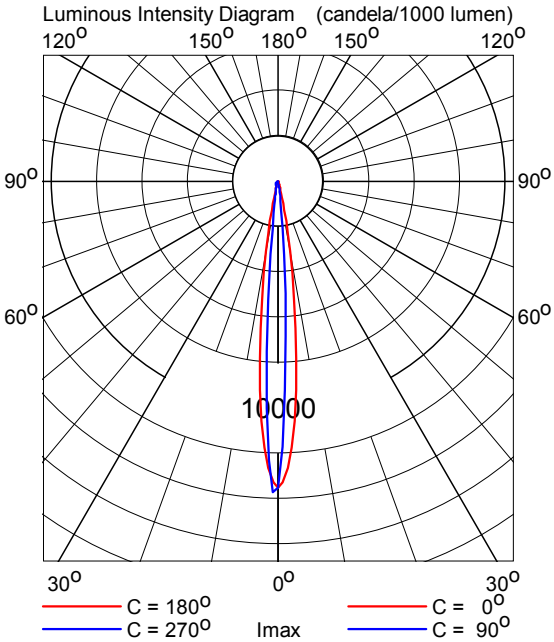

Light output ratios
- DLOR : 0.82
- ULOR : 0.00
- TLOR : 0.82

Ballast : Conventional
Lamp flux : 226000 lm
Luminaire wattage : 2175.0 W
Measurement code : LVM1246600

Note: This luminaire is a special version of the mentioned measurement code.

MVF403
MVF403 1xMHN-SAH2000W/400V/956 A3

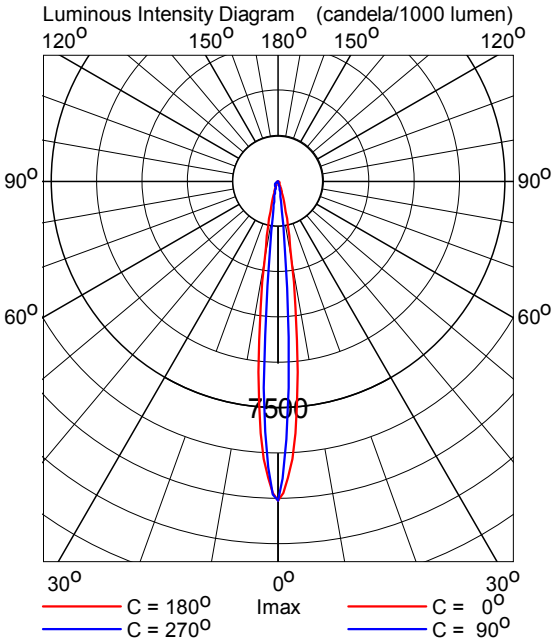

Light output ratios
- DLOR : 0.82
- ULOR : 0.00
- TLOR : 0.82

Ballast : Conventional
Lamp flux : 226000 lm
Luminaire wattage : 2175.0 W
Measurement code : LVM1246700

Note: This luminaire is a special version of the mentioned measurement code.

MVF403
MVF403 1xMHN-SAH2000W/400V/956 A4

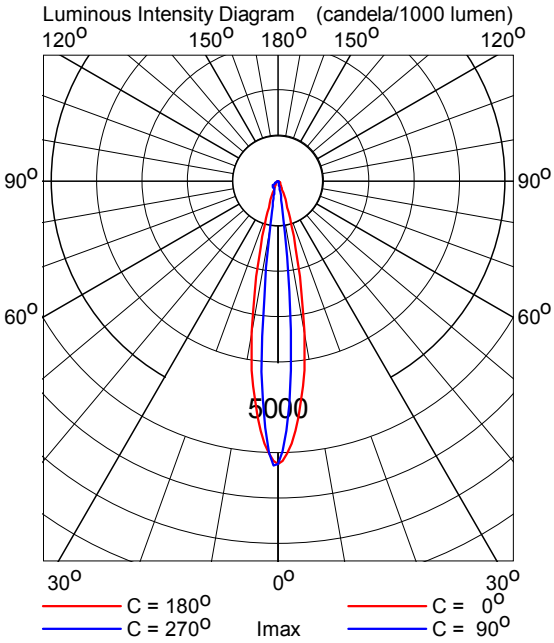

Light output ratios
- DLOR : 0.80
- ULOR : 0.01
- TLOR : 0.81

Ballast : Conventional
Lamp flux : 226000 lm
Luminaire wattage : 2175.0 W
Measurement code : LVM1246100

Note: This luminaire is a special version of the mentioned measurement code.

MVF403
MVF403 1xMHN-SAH2000W/400V/956 A5

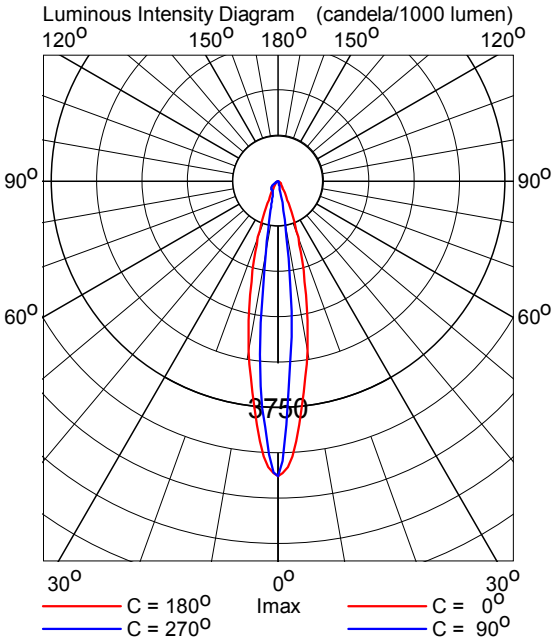

Light output ratios
- DLOR : 0.80
- ULOR : 0.01
- TLOR : 0.81

Ballast : Conventional
Lamp flux : 226000 lm
Luminaire wattage : 2175.0 W
Measurement code : LVM1246200

Note: This luminaire is a special version of the mentioned measurement code.

MVF403
MVF403 1xMHN-SAH2000W/400V/956 A6

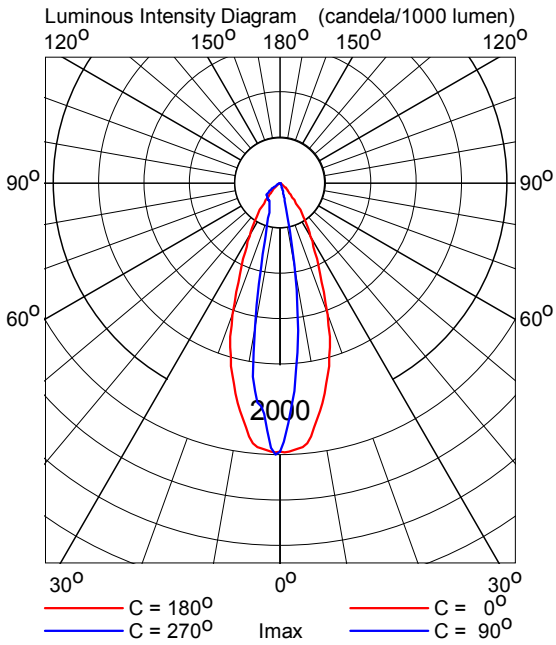

Light output ratios
- DLOR : 0.80
- ULOR : 0.00
- TLOR : 0.80

Ballast : Conventional
Lamp flux : 226000 lm
Luminaire wattage : 2175.0 W
Measurement code : LVM1246300

Note: This luminaire is a special version of the mentioned measurement code.

MVF403
MVF403 1xMHN-SAH2000W/400V/956 A7

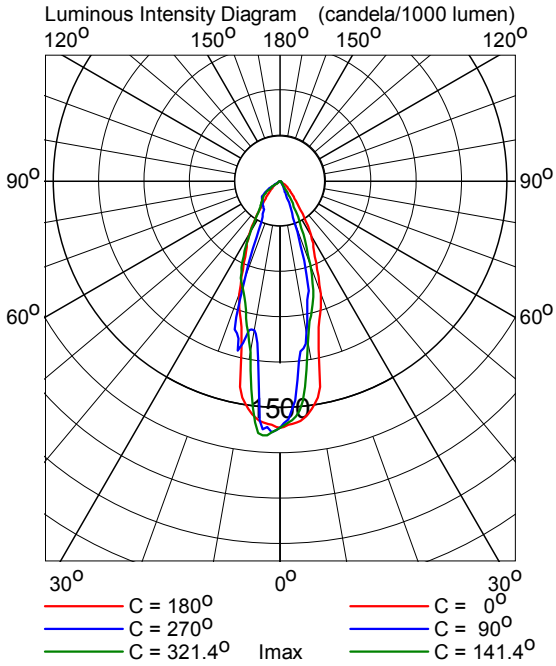

Light output ratios
- DLOR : 0.80
- ULOR : 0.00
- TLOR : 0.80

Ballast : Conventional
Lamp flux : 226000 lm
Luminaire wattage : 2175.0 W
Measurement code : LVM1246400

Note: This luminaire is a special version of the mentioned measurement code.