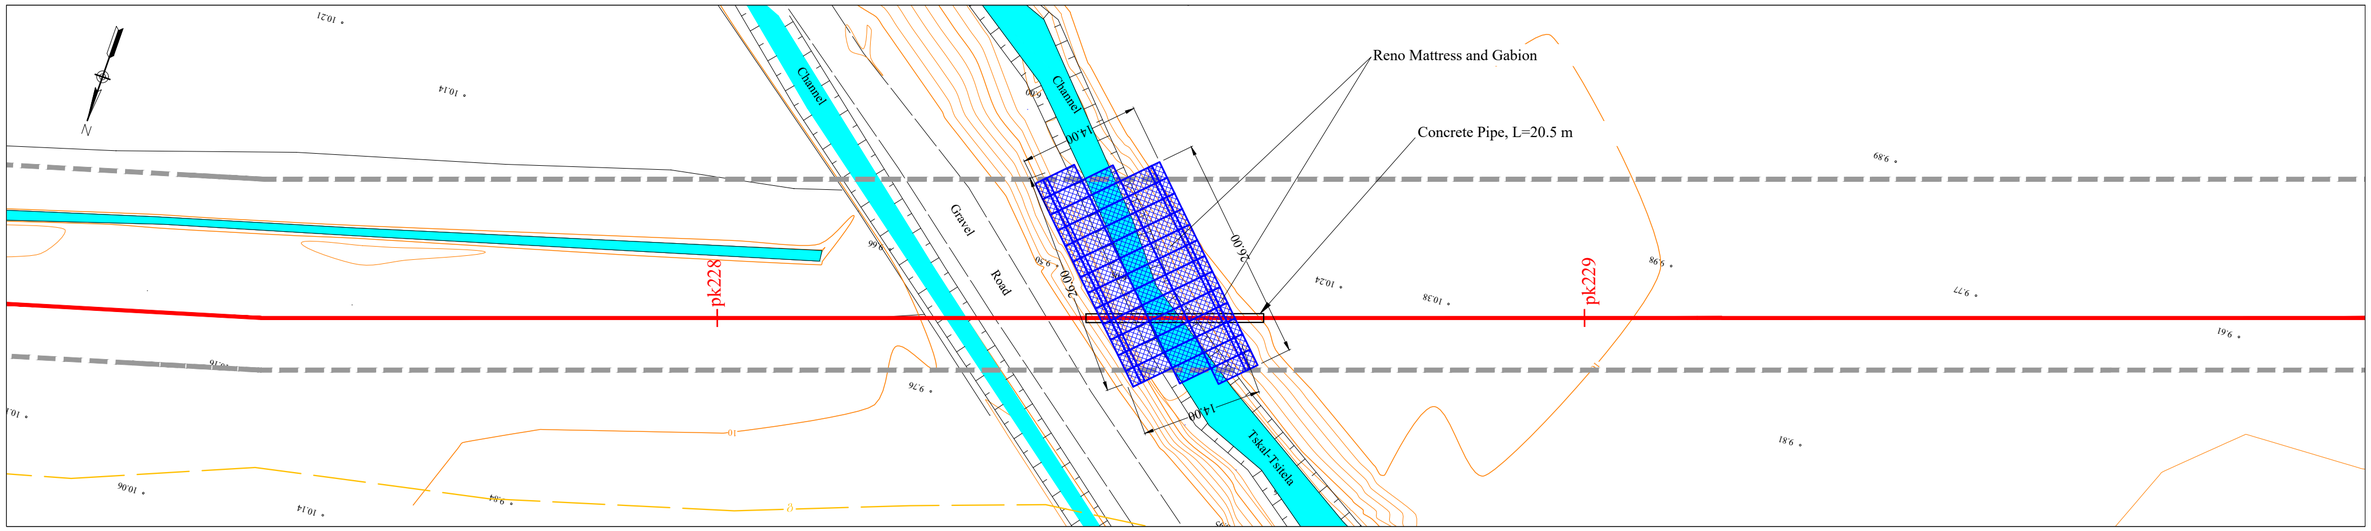
Reno Mattress and Gabion
Concrete Pipe, L=20.5 m
Channel
Channel
Gravel Road
Tskal-Tsitela
pk228
pk229
N

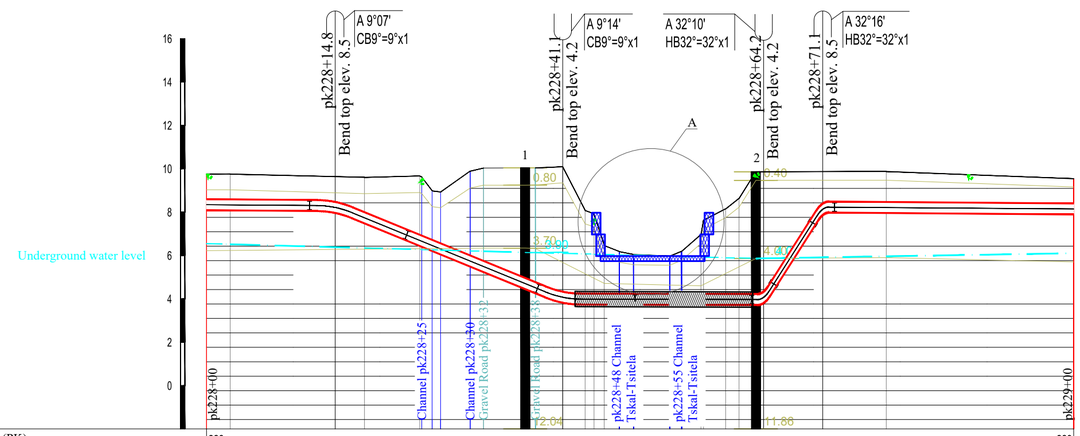
A 9°07'
CB9°=9°x1
A 9°14'
CB9°=9°x1
A 32°10'
HB32°=32°x1
A 32°16'
HB32°=32°x1
pk228+14.8
Bend top elev. 8.5
pk228+41.1
Bend top elev. 4.2
pk228+64.2
Bend top elev. 4.2
pk228+71.1
Bend top elev. 8.5
Underground water level
Channel pk228+25
Channel pk228+40
Gravel Road pk228+32
pk228+48 Channel Tskal-Tsitela
pk228+55 Channel Tskal-Tsitela
pk228+00
pk229+00

| Piket (PK) | 228 | | |