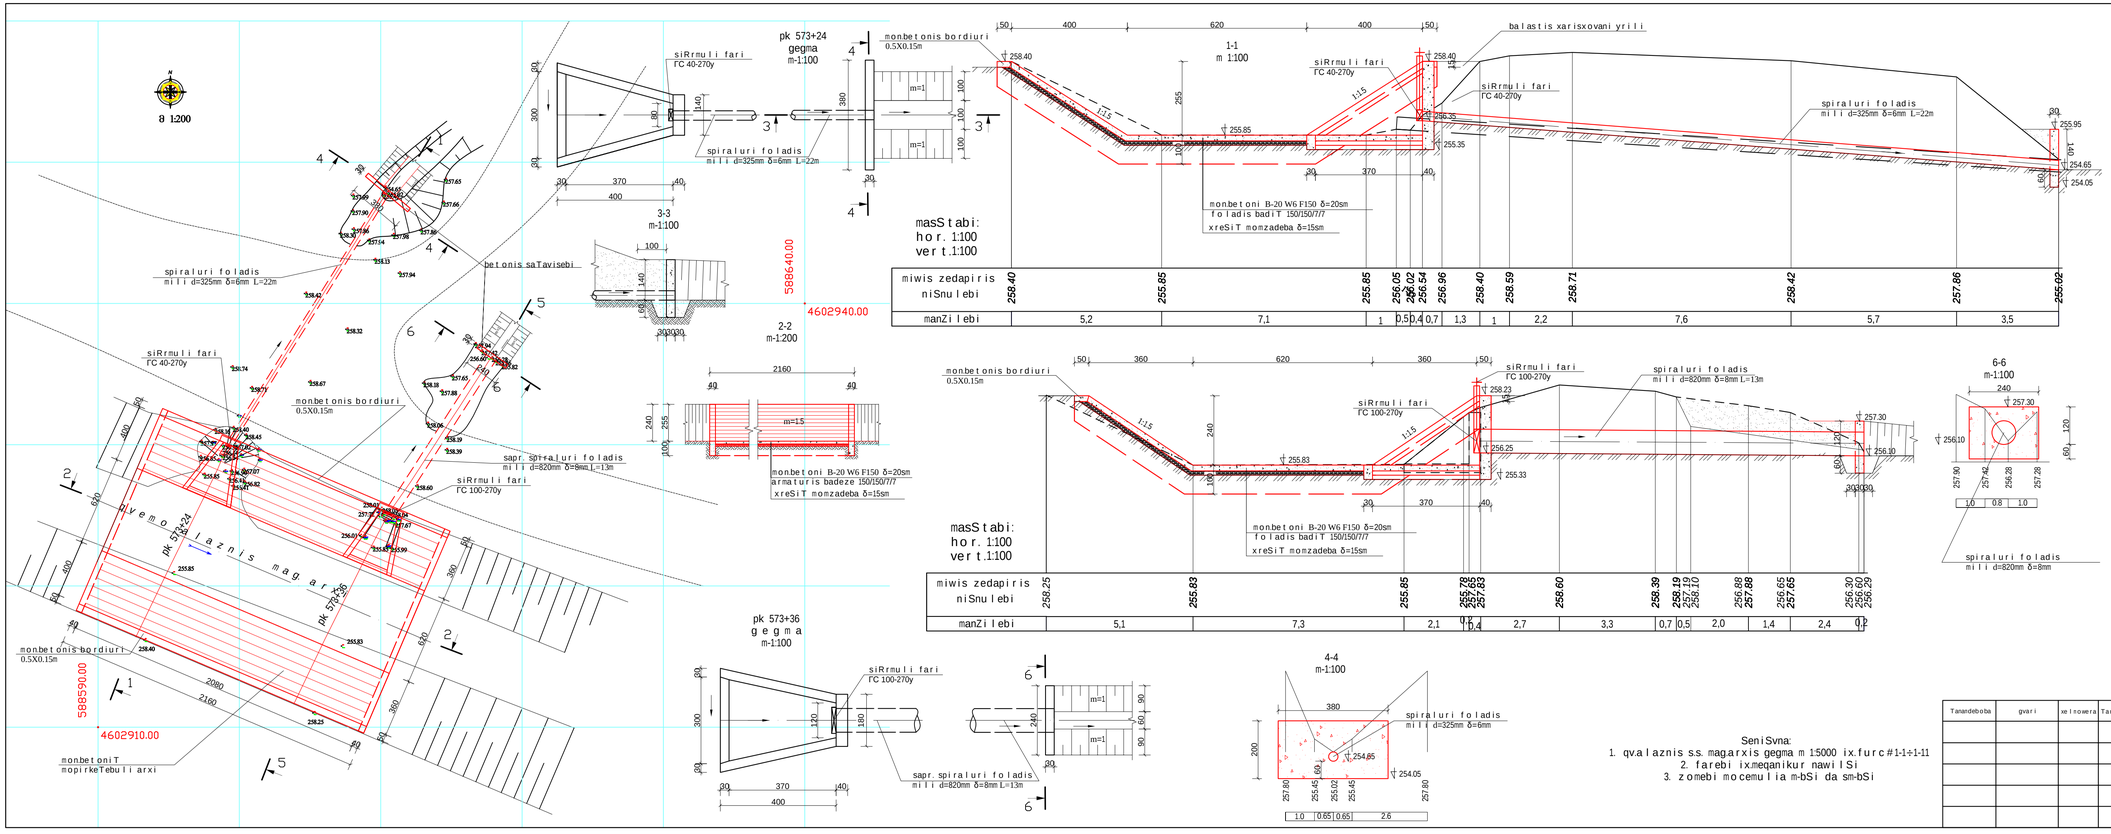

SeniSvna:
1. qvalaznis s.s. magarxis gegma m 1:5000 ix.furc#1-1÷1-11
2. fareb ixmeqanikur nawilSi
3. zomebi mocemulia m-bSi da sm-bSi

samuSao Ta mocul obebi

№	samuSaoTa dasaxeleba	erTeulis saZebari	raodenobis jami
1	2	3	4
1	[illegible]	m	40,0
2	[illegible]	m3,km	10*900
3	III xis gaCiqvebis [illegible]	m	18,0
	[illegible]	m	1,5
4	III xis gaCiqvebis [illegible]	m	12,0
5	[illegible]	m	19,0
6	III xis gaCiqvebis [illegible]	m	40,0
8	[illegible]	m	1,0
9	[illegible]	m3,km	15*3085,5
10	[illegible]	m3,km	23*824
11	[illegible]	m	2
13	[illegible]	m3,km	22*1034,4
14	[illegible]	m	71,70
14	[illegible]	m	38,67
15	[illegible]	m	17,78
16	[illegible]	m	2,0
17	[illegible]	m	0,9
18	[illegible]	m	7,5
19	[illegible]	m	33,15
20	[illegible]	m	12,8
21	[illegible]	m	3,43
22	[illegible]	m	2,0
23	[illegible]	m3,km	27*1202,68
24	[illegible]	m	7,0
25	[illegible]	m	0,8
26	[illegible]	m	57*0
27	[illegible]	m	58,3
28	[illegible]	m	2,0
29	[illegible]	ab	139,6
30	[illegible]	ab	16,3
31	[illegible]	ab	20,4
32	[illegible]	ab	71,8
33	[illegible]	ab	1
34	[illegible]	ab	1,5
35	[illegible]	m	7,5
36	[illegible]	ab	248,1
37	[illegible]	ab	37,5
38	[illegible]	ab	80
39	[illegible]	ab	184
40	[illegible]	ab	2,2
41	[illegible]	ab	1
42	[illegible]	ab	4,2

Tanadebobа	gvari	xelisowera	TariRi

siRmaRis da dedofliswyaros municipalitetebSi "qveno alaznis s.s. magarxis da hidroteqnikuri nagebobebis aRdgena-reabilitacia pk 396+24 pk 910+20". (II etapi)

wyalgamSvebi
pk 573+24 da pk 573+36

stadia	naxf/furc.	furcebi
d.p.	2-47	1

gegma da Wrilebi